
LOT 410

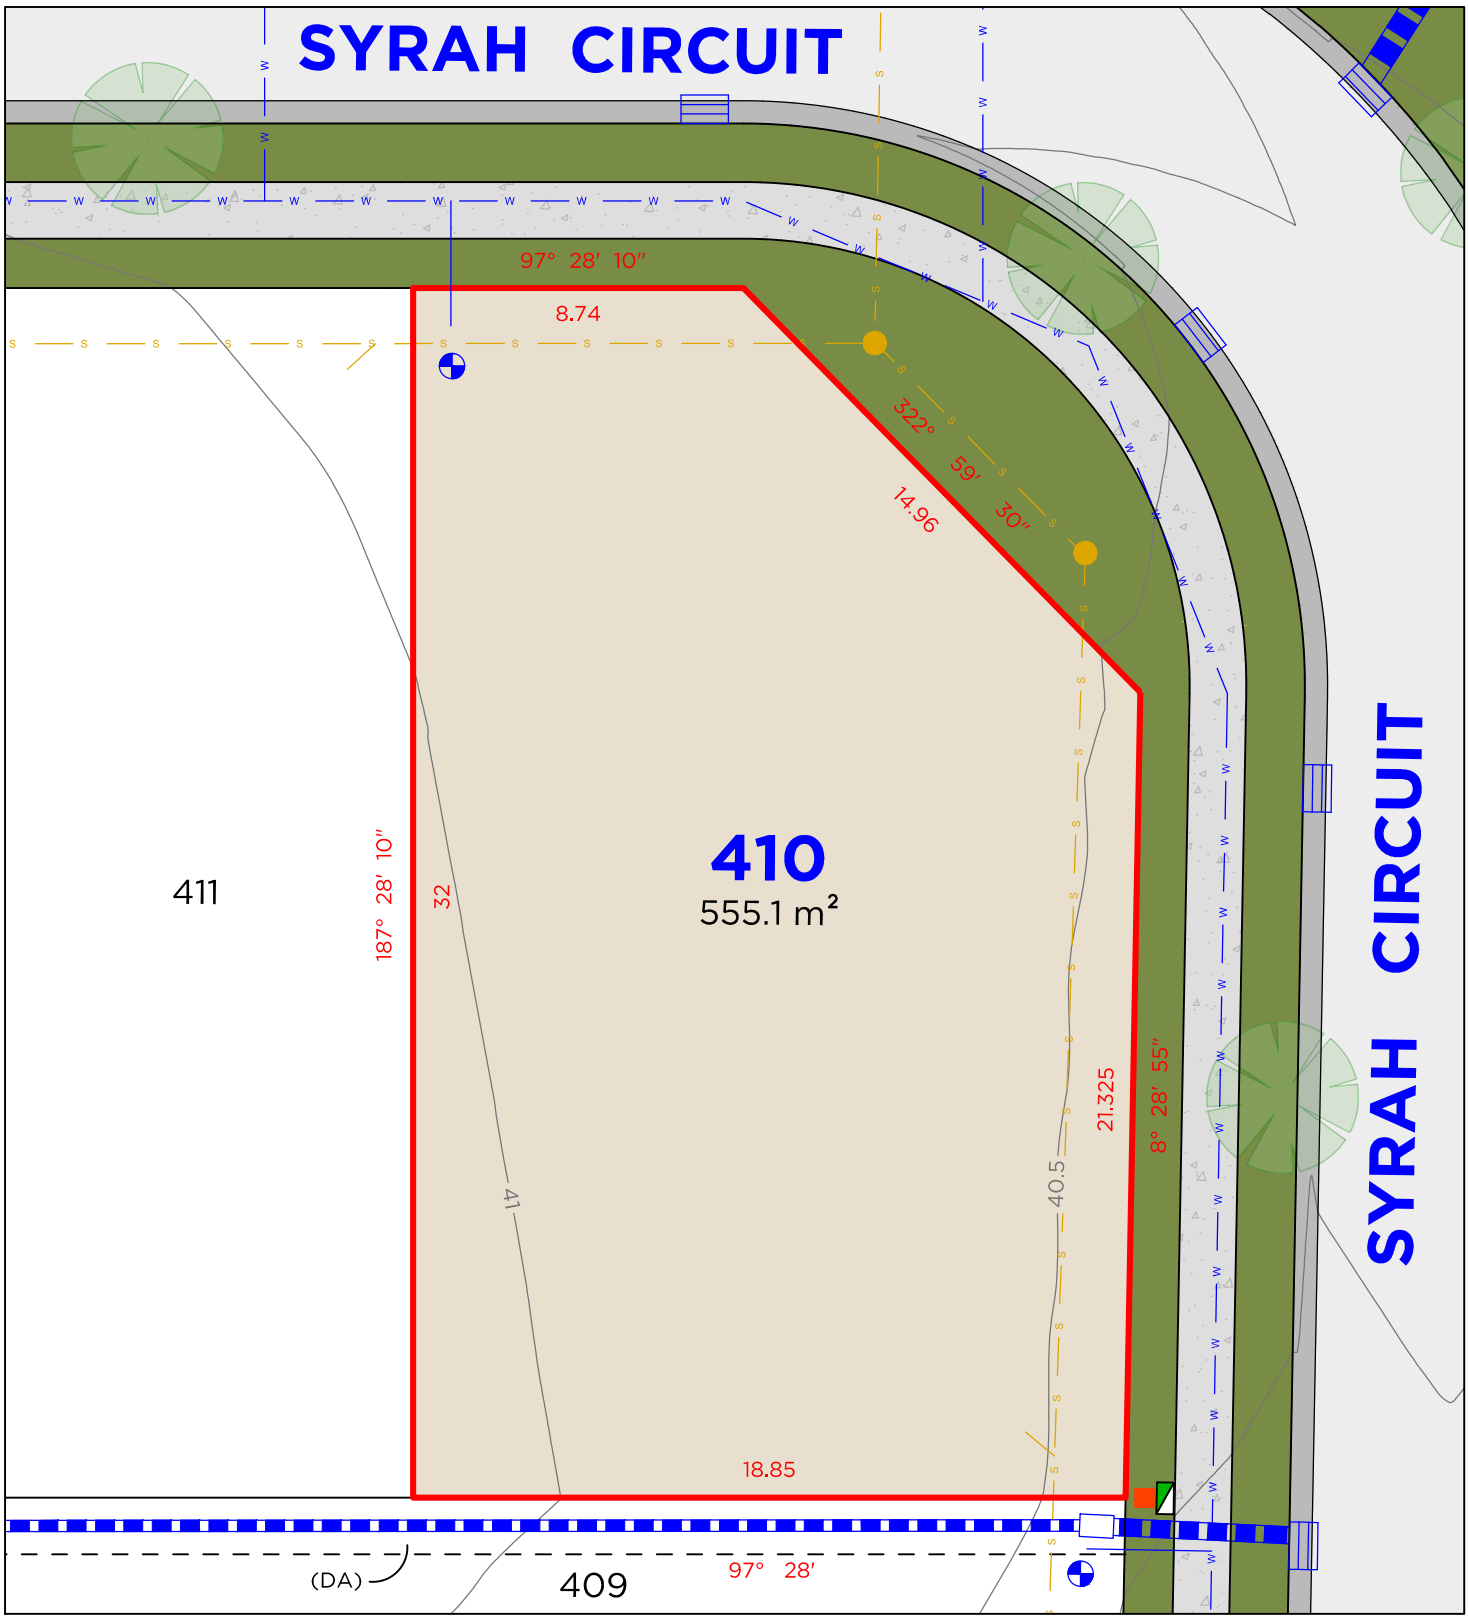

LEGEND

- BOUNDARY LINE
- ADJACENT BOUNDARY
- EASEMENT
- SEWER
- WATERMAIN
- STORMWATER
- TELSTRA / NBN PIT
- ELECTRICAL PILLAR
- SEWER MAN HOLE
- WATER METER
- DRAINAGE PIT
- KERB INLET PIT

EASEMENTS

(DA) EASEMENT TO DRAIN WATER VARIABLE WIDTH

DISCLAIMER

1. THIS PLAN HAS BEEN COMPILED FROM DESIGN PLANS AT THE SCALE/S STATED. IT IS RECOMMENDED THAT A SURVEY IS UNDERTAKEN PRIOR TO THE PREPARATION OF CONSTRUCTION DRAWINGS. THE PLAN IS SUITABLE FOR DESIGN ONLY & MAY NOT BE SUITABLE FOR ANY OTHER PURPOSE OR FOR USE AT ANY OTHER SCALES/S.
2. THE BOUNDARIES & SERVICES SHOWN ARE APPROXIMATE ONLY. FURTHER SURVEY WILL BE REQUIRED IF CONSTRUCTION IS TO TAKE PLACE ON OR ADJACENT TO THE BOUNDARIES.


DELFS LASCELLES
CONSULTING SURVEYORS

260 MAITLAND ROAD, MAYFIELD NSW 2304
P: (02) 4964 4886
E: admin@delacs.com.au

Kaludah LOCHINVAR

DATE: 28.07.2026 DATUM: A.H.D. SCALE: 1:200 (A4) PROJECT No. **26261**

LOT 411

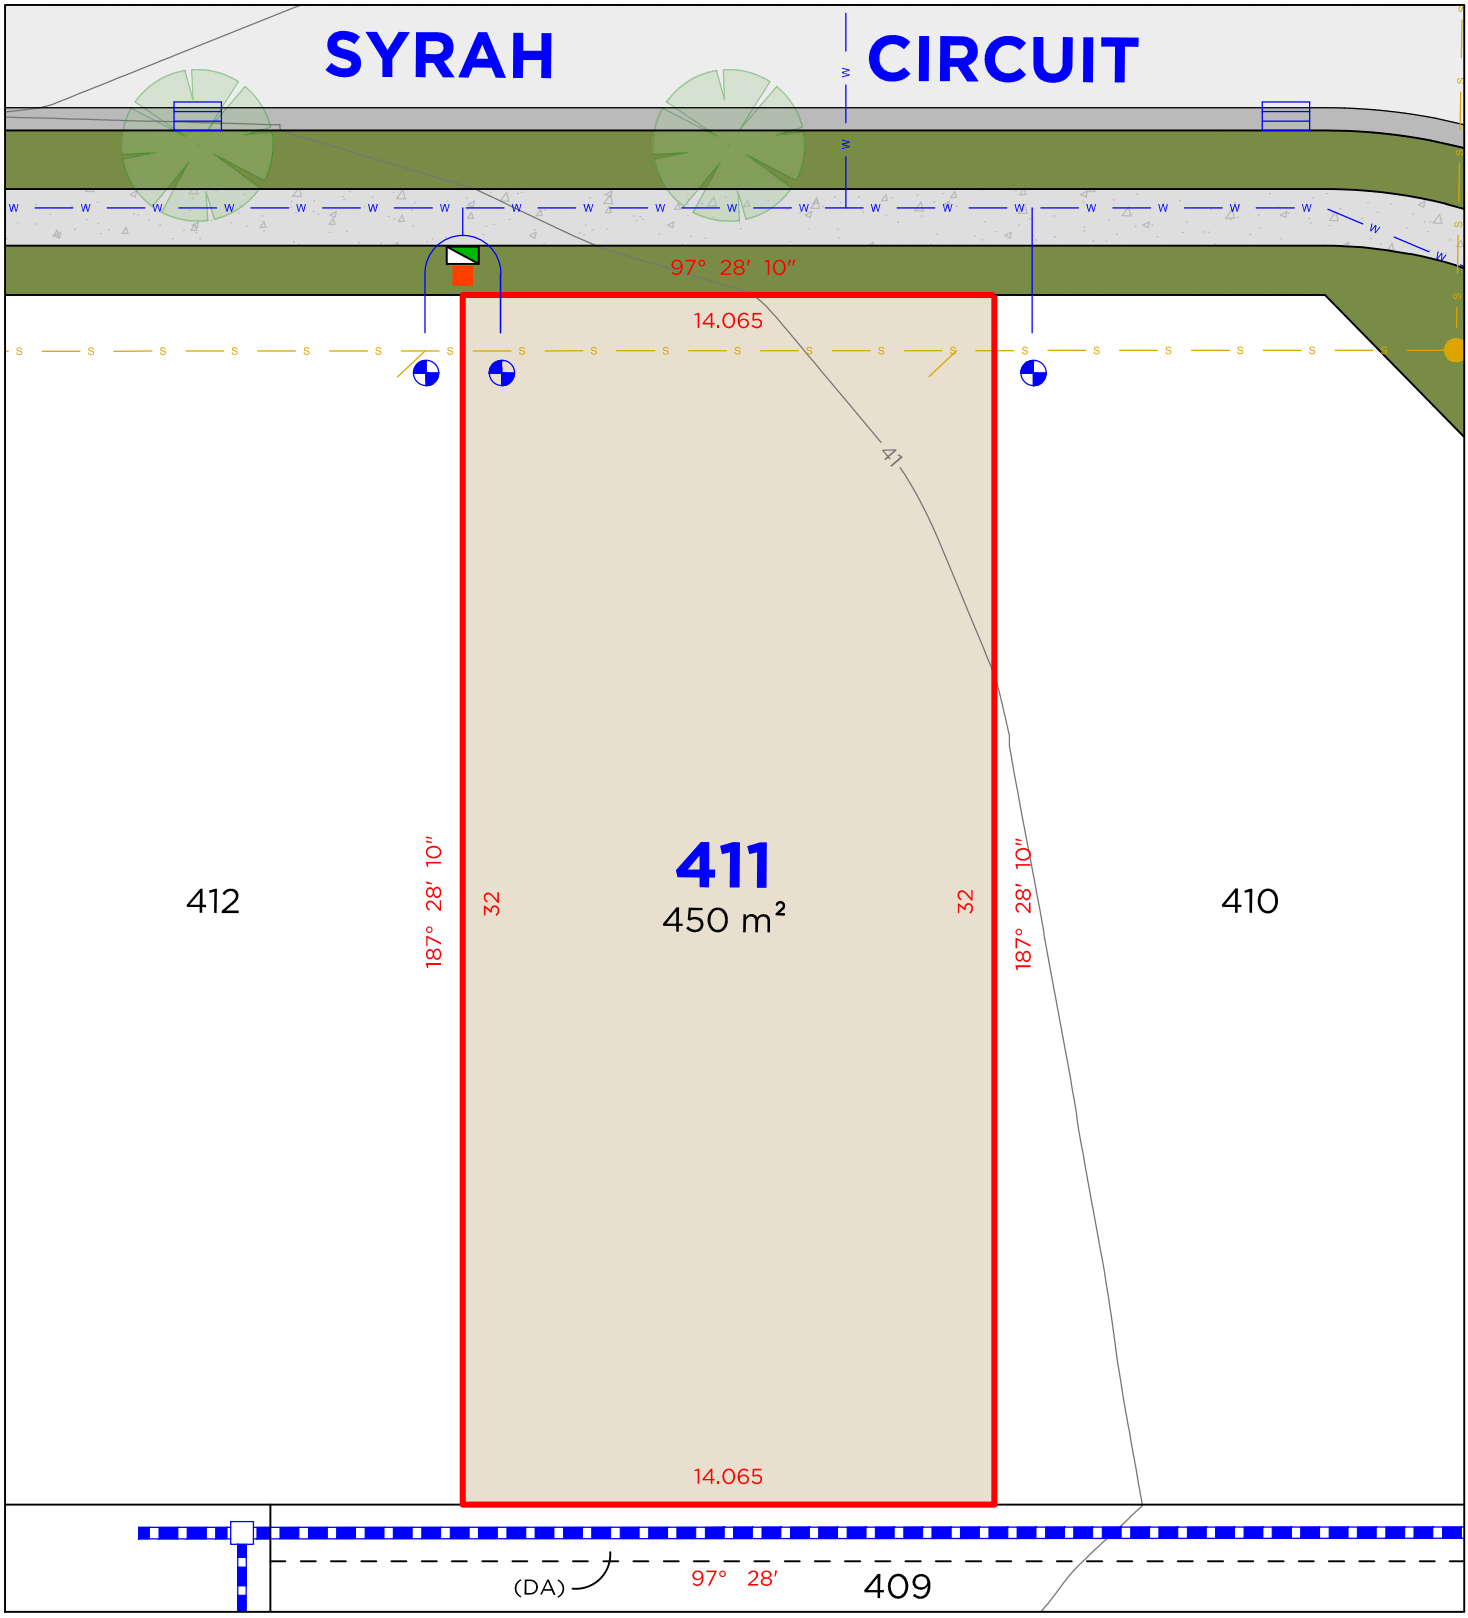

LEGEND

- BOUNDARY LINE
- ADJACENT BOUNDARY
- EASEMENT
- SEWER
- WATERMAIN
- STORMWATER
- TELSTRA / NBN PIT
- ELECTRICAL PILLAR
- SEWER MAN HOLE
- WATER METER
- DRAINAGE PIT
- KERB INLET PIT

EASEMENTS

(DA) EASEMENT TO DRAIN WATER VARIABLE WIDTH

DISCLAIMER

1. THIS PLAN HAS BEEN COMPILED FROM DESIGN PLANS AT THE SCALE/S STATED. IT IS RECOMMENDED THAT A SURVEY IS UNDERTAKEN PRIOR TO THE PREPARATION OF CONSTRUCTION DRAWINGS. THE PLAN IS SUITABLE FOR DESIGN ONLY & MAY NOT BE SUITABLE FOR ANY OTHER PURPOSE OR FOR USE AT ANY OTHER SCALES/S.
2. THE BOUNDARIES & SERVICES SHOWN ARE APPROXIMATE ONLY. FURTHER SURVEY WILL BE REQUIRED IF CONSTRUCTION IS TO TAKE PLACE ON OR ADJACENT TO THE BOUNDARIES.


DELFS LASCELLES
CONSULTING SURVEYORS

260 MAITLAND ROAD, MAYFIELD NSW 2304
P: (02) 4964 4886
E: admin@delacs.com.au

Kaludah LOCHINVAR

DATE: 28.07.2026 DATUM: A.H.D. SCALE: 1:200 (A4) PROJECT No. **26261**

LOT 412

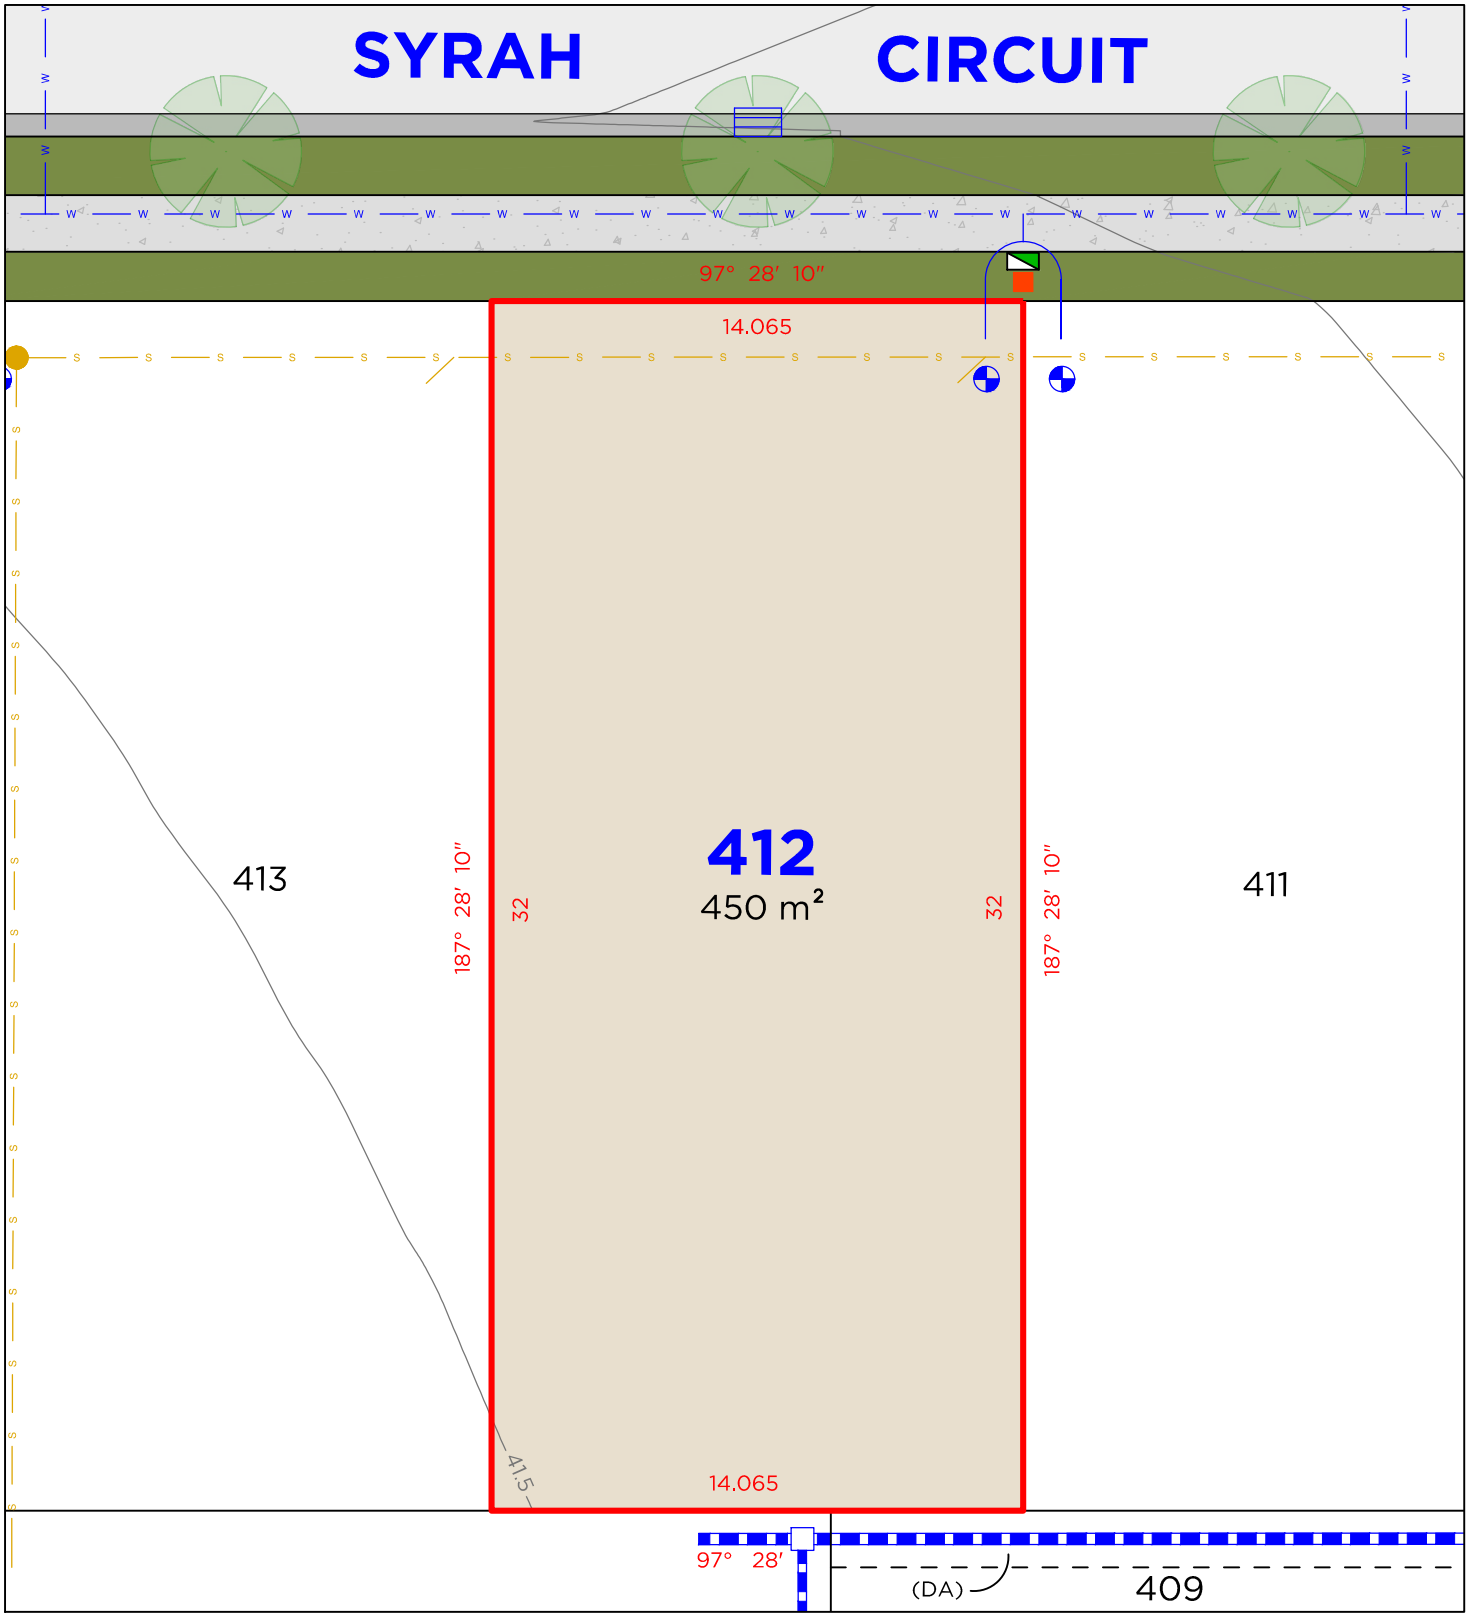

LEGEND

- BOUNDARY LINE
- ADJACENT BOUNDARY
- EASEMENT
- SEWER
- WATERMAIN
- STORMWATER
- TELSTRA / NBN PIT
- ELECTRICAL PILLAR
- SEWER MAN HOLE
- WATER METER
- DRAINAGE PIT
- KERB INLET PIT

EASEMENTS

(DA) EASEMENT TO DRAIN WATER VARIABLE WIDTH

DISCLAIMER

1. THIS PLAN HAS BEEN COMPILED FROM DESIGN PLANS AT THE SCALE/S STATED. IT IS RECOMMENDED THAT A SURVEY IS UNDERTAKEN PRIOR TO THE PREPARATION OF CONSTRUCTION DRAWINGS. THE PLAN IS SUITABLE FOR DESIGN ONLY & MAY NOT BE SUITABLE FOR ANY OTHER PURPOSE OR FOR USE AT ANY OTHER SCALES/S.
2. THE BOUNDARIES & SERVICES SHOWN ARE APPROXIMATE ONLY. FURTHER SURVEY WILL BE REQUIRED IF CONSTRUCTION IS TO TAKE PLACE ON OR ADJACENT TO THE BOUNDARIES.


DELFS LASCELLES
CONSULTING SURVEYORS

260 MAITLAND ROAD, MAYFIELD NSW 2304
P: (02) 4964 4886
E: admin@delacs.com.au

Kaludah LOCHINVAR

DATE: 28.07.2026 DATUM: A.H.D. SCALE: 1:200 (A4) PROJECT No. **26261**

LOT 413

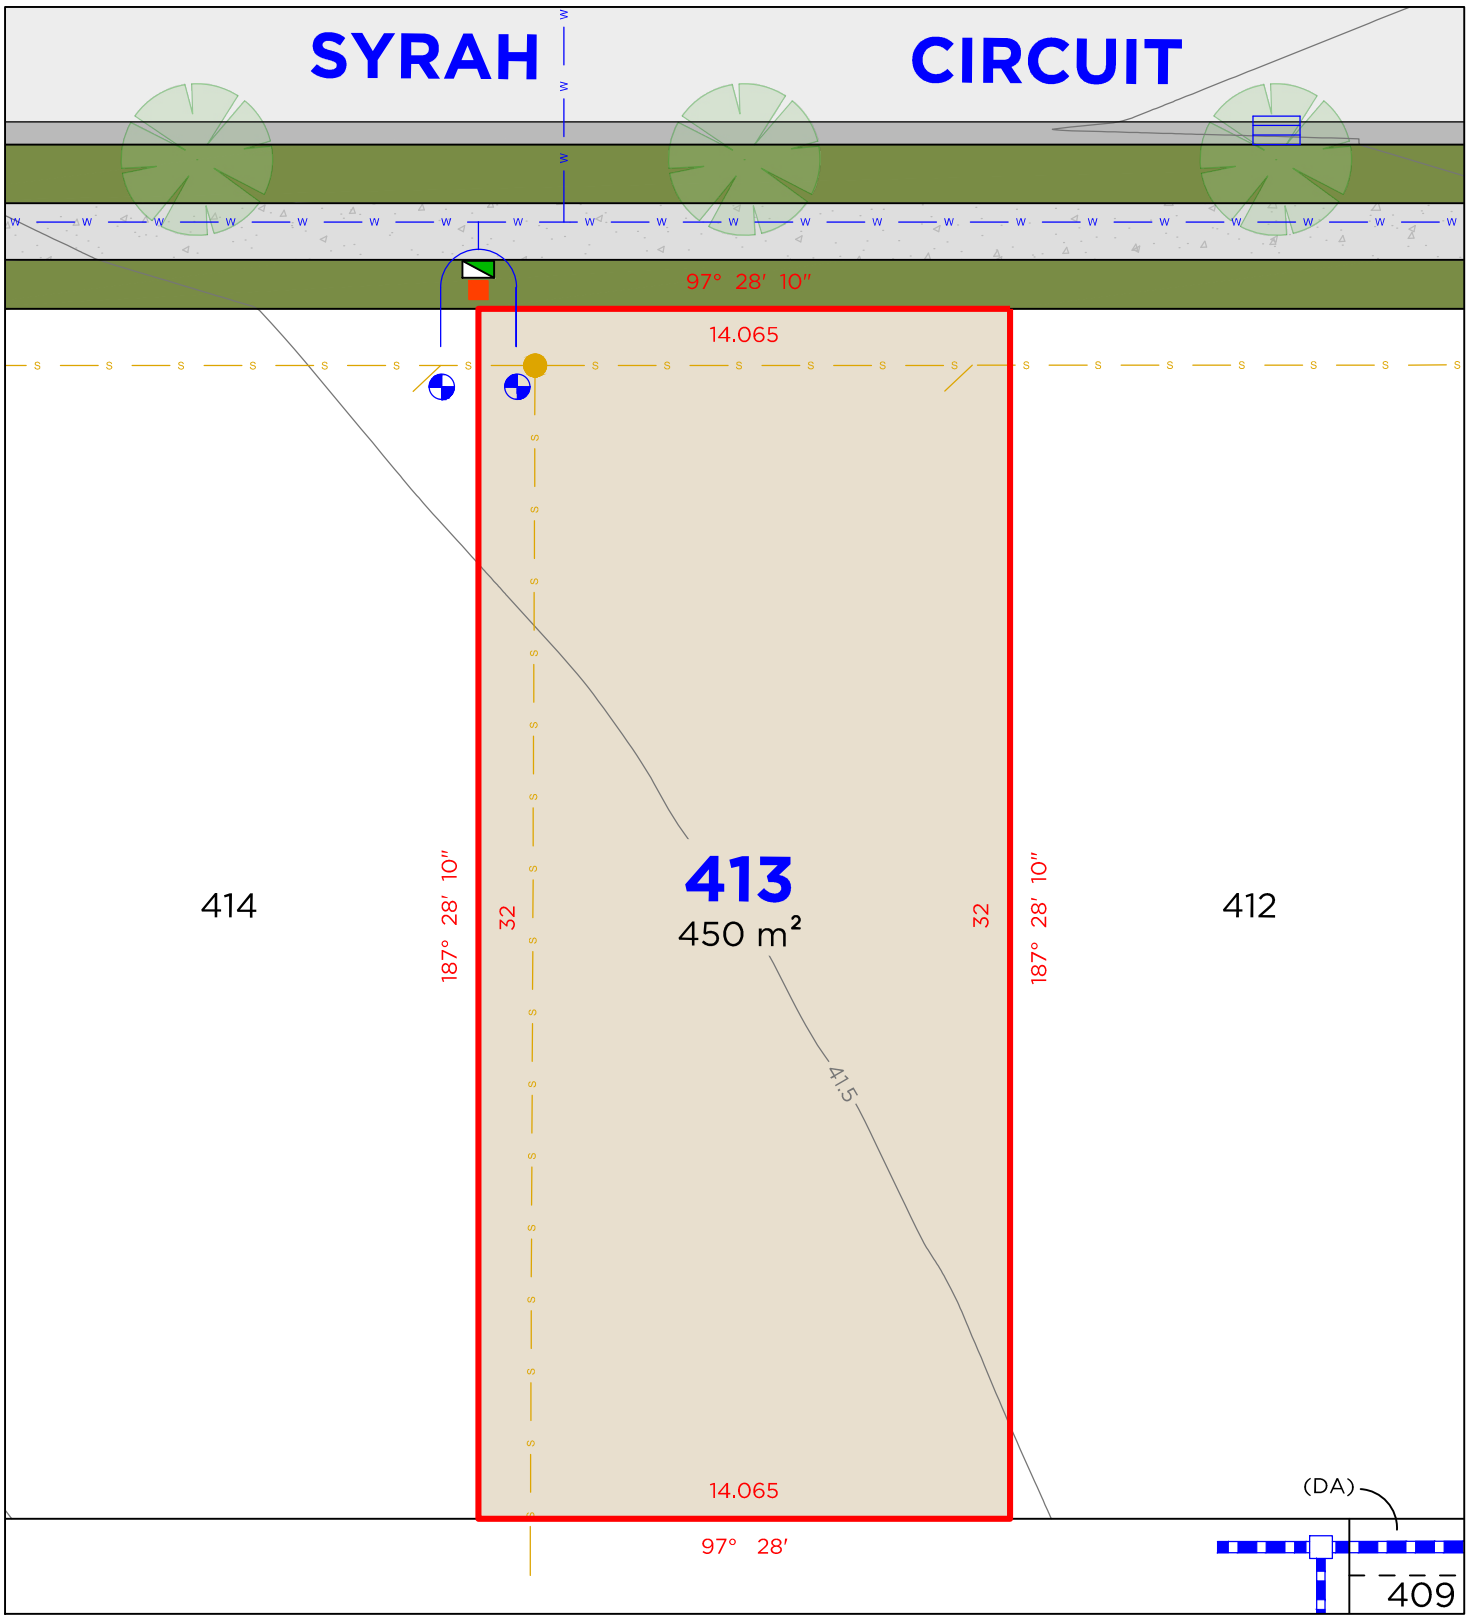

LEGEND

- BOUNDARY LINE
- ADJACENT BOUNDARY
- EASEMENT
- SEWER
- WATERMAIN
- STORMWATER
- TELSTRA / NBN PIT
- ELECTRICAL PILLAR
- LIGHT POLE
- SEWER MAN HOLE
- WATER METER
- DRAINAGE PIT
- KERB INLET PIT

EASEMENTS

(DA) EASEMENT TO DRAIN WATER VARIABLE WIDTH

DISCLAIMER

1. THIS PLAN HAS BEEN COMPILED FROM DESIGN PLANS AT THE SCALE/S STATED. IT IS RECOMMENDED THAT A SURVEY IS UNDERTAKEN PRIOR TO THE PREPARATION OF CONSTRUCTION DRAWINGS. THE PLAN IS SUITABLE FOR DESIGN ONLY & MAY NOT BE SUITABLE FOR ANY OTHER PURPOSE OR FOR USE AT ANY OTHER SCALES/S.
2. THE BOUNDARIES & SERVICES SHOWN ARE APPROXIMATE ONLY. FURTHER SURVEY WILL BE REQUIRED IF CONSTRUCTION IS TO TAKE PLACE ON OR ADJACENT TO THE BOUNDARIES.


DELFS LASCELLES
CONSULTING SURVEYORS

260 MAITLAND ROAD,
MAYFIELD NSW 2304
P: (02) 4964 4886
E: admin@delacs.com.au

Kaludah
LOCHINVAR

DATE: 28.07.2026 DATUM: A.H.D. SCALE: 1:200 (A4) PROJECT No. **26261**

LOT 414

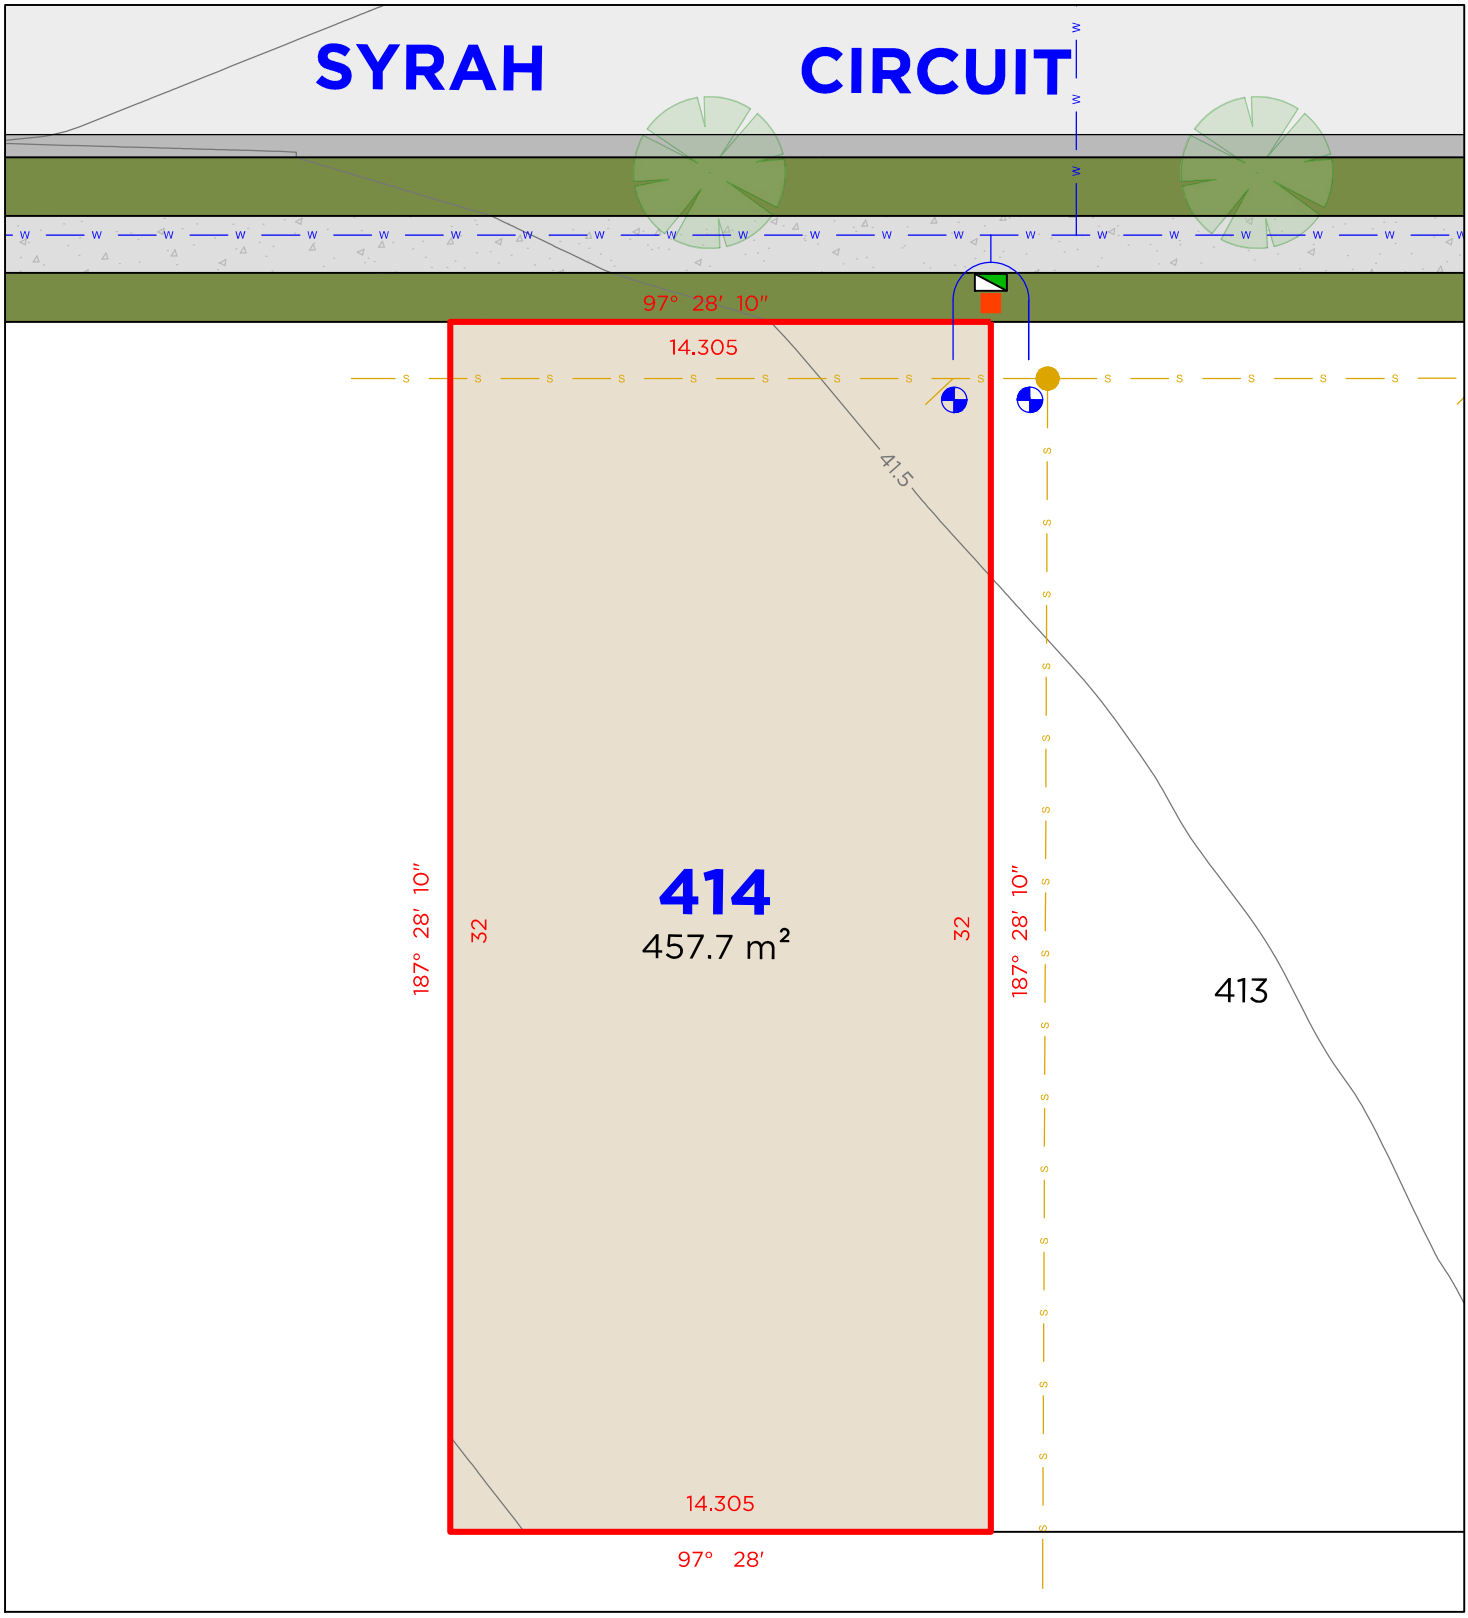

LEGEND

- BOUNDARY LINE
- ADJACENT BOUNDARY
- SEWER
- WATERMAIN
- TELSTRA / NBN PIT
- ELECTRICAL PILLAR
- LIGHT POLE
- SEWER MAN HOLE
- WATER METER
- KERB INLET PIT

DISCLAIMER

1. THIS PLAN HAS BEEN COMPILED FROM DESIGN PLANS AT THE SCALE/S STATED. IT IS RECOMMENDED THAT A SURVEY IS UNDERTAKEN PRIOR TO THE PREPARATION OF CONSTRUCTION DRAWINGS. THE PLAN IS SUITABLE FOR DESIGN ONLY & MAY NOT BE SUITABLE FOR ANY OTHER PURPOSE OR FOR USE AT ANY OTHER SCALES/S.
2. THE BOUNDARIES & SERVICES SHOWN ARE APPROXIMATE ONLY. FURTHER SURVEY WILL BE REQUIRED IF CONSTRUCTION IS TO TAKE PLACE ON OR ADJACENT TO THE BOUNDARIES.


DELFS LASCELLES
CONSULTING SURVEYORS

260 MAITLAND ROAD, MAYFIELD NSW 2304
P: (02) 4964 4886
E: admin@delacs.com.au

Kaludah LOCHINVAR

DATE: 28.07.2026 DATUM: A.H.D. SCALE: 1:200 (A4) PROJECT No. **26261**

LOT 415

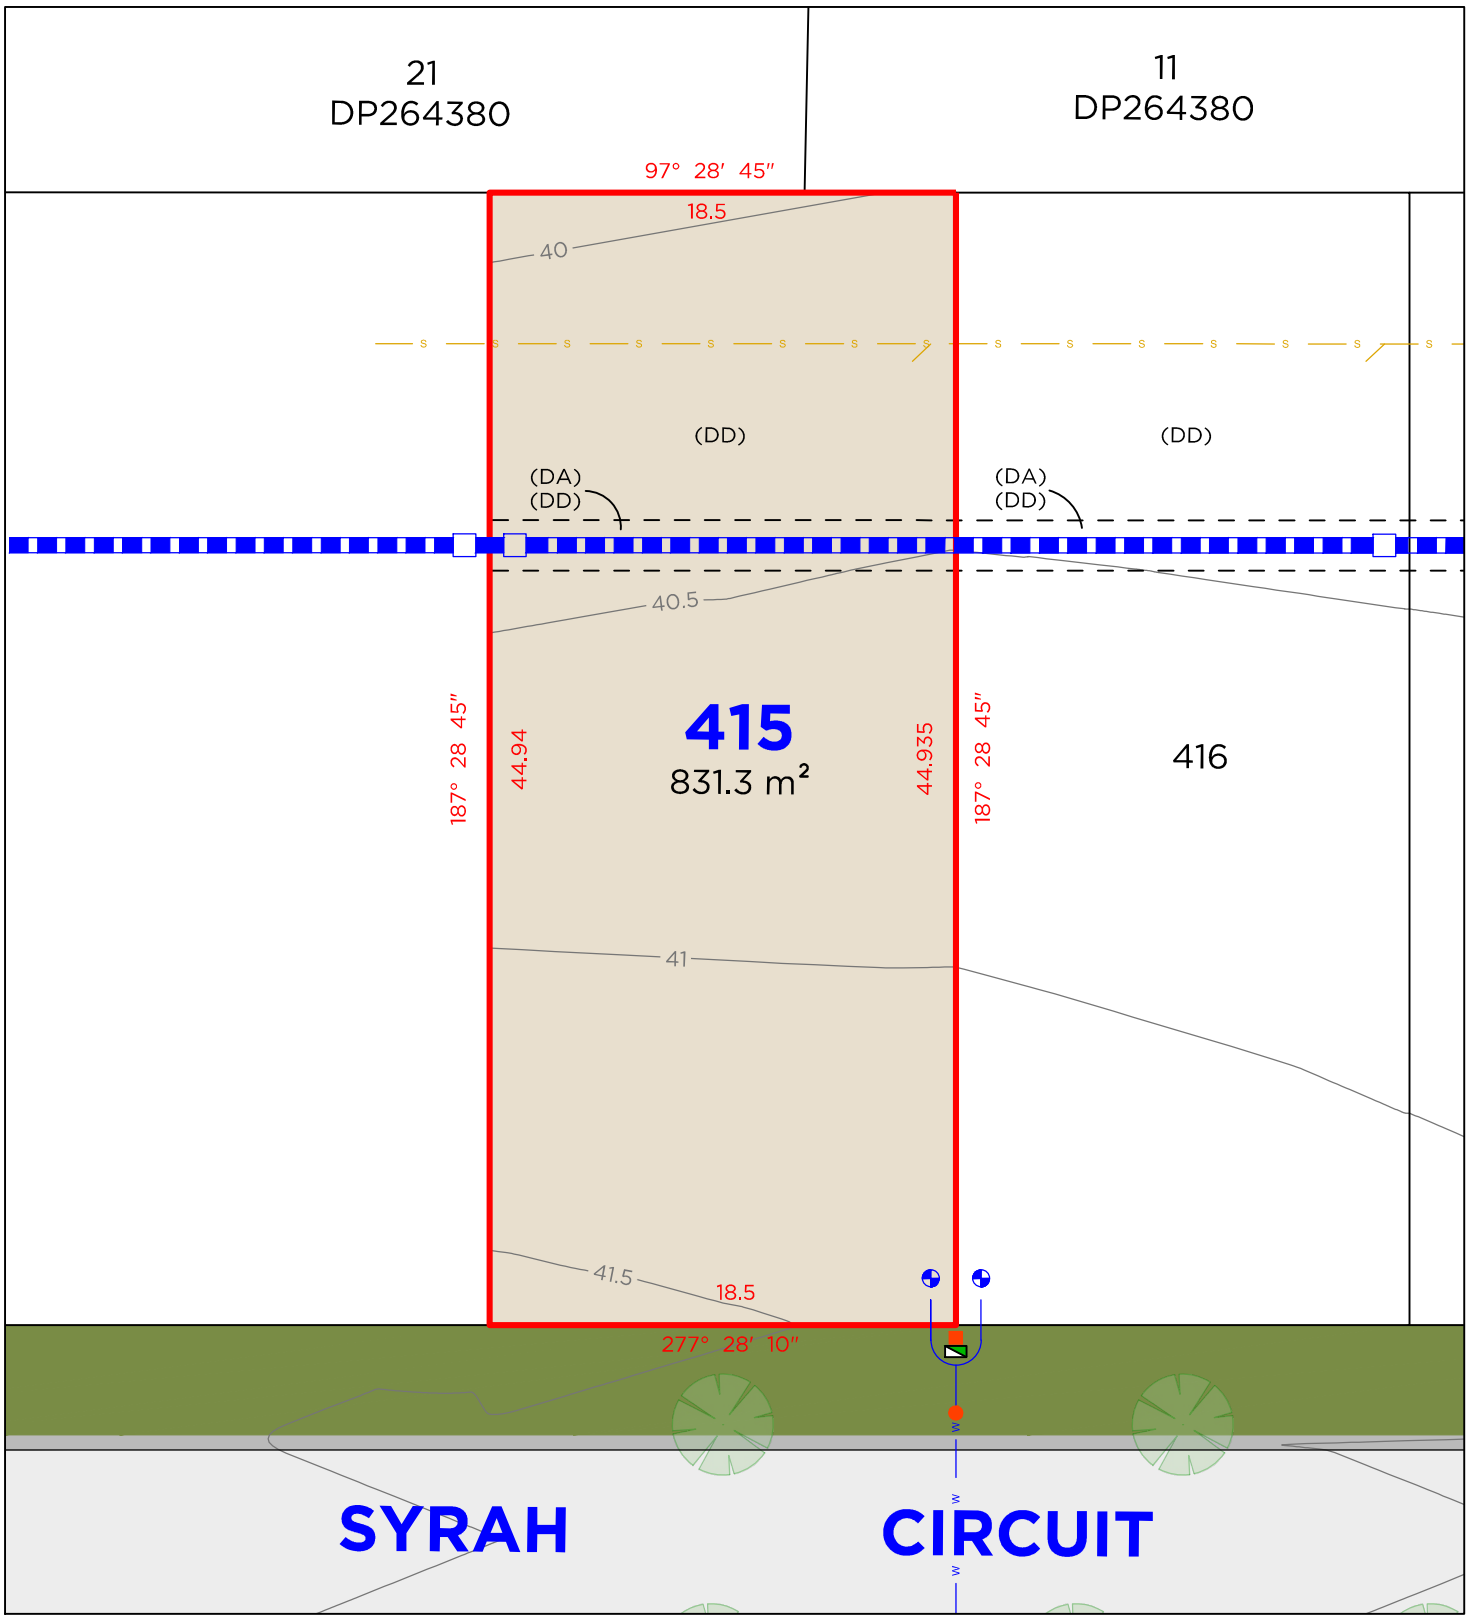

LEGEND

- BOUNDARY LINE
- ADJACENT BOUNDARY
- EASEMENT
- SEWER
- WATERMAIN
- STORMWATER
- TELSTRA / NBN PIT
- ELECTRICAL PILLAR
- LIGHT POLE
- SEWER MAN HOLE
- WATER METER
- DRAINAGE PIT
- KERB INLET PIT

EASEMENTS

(DA) EASEMENT TO DRAIN WATER VARIABLE WIDTH
(DD) EASEMENT FOR LANDSCAPING

DISCLAIMER

1. THIS PLAN HAS BEEN COMPILED FROM DESIGN PLANS AT THE SCALE/S STATED. IT IS RECOMMENDED THAT A SURVEY IS UNDERTAKEN PRIOR TO THE PREPARATION OF CONSTRUCTION DRAWINGS. THE PLAN IS SUITABLE FOR DESIGN ONLY & MAY NOT BE SUITABLE FOR ANY OTHER PURPOSE OR FOR USE AT ANY OTHER SCALES/S.
2. THE BOUNDARIES & SERVICES SHOWN ARE APPROXIMATE ONLY. FURTHER SURVEY WILL BE REQUIRED IF CONSTRUCTION IS TO TAKE PLACE ON OR ADJACENT TO THE BOUNDARIES.


DELFS LASCELLES
CONSULTING SURVEYORS

260 MAITLAND ROAD, MAYFIELD NSW 2304
P: (02) 4964 4886
E: admin@delacs.com.au

Kaludah LOCHINVAR

DATE: 28.07.2026 DATUM: A.H.D. SCALE: 1:300 (A4) PROJECT No. **26261**

LOT 416

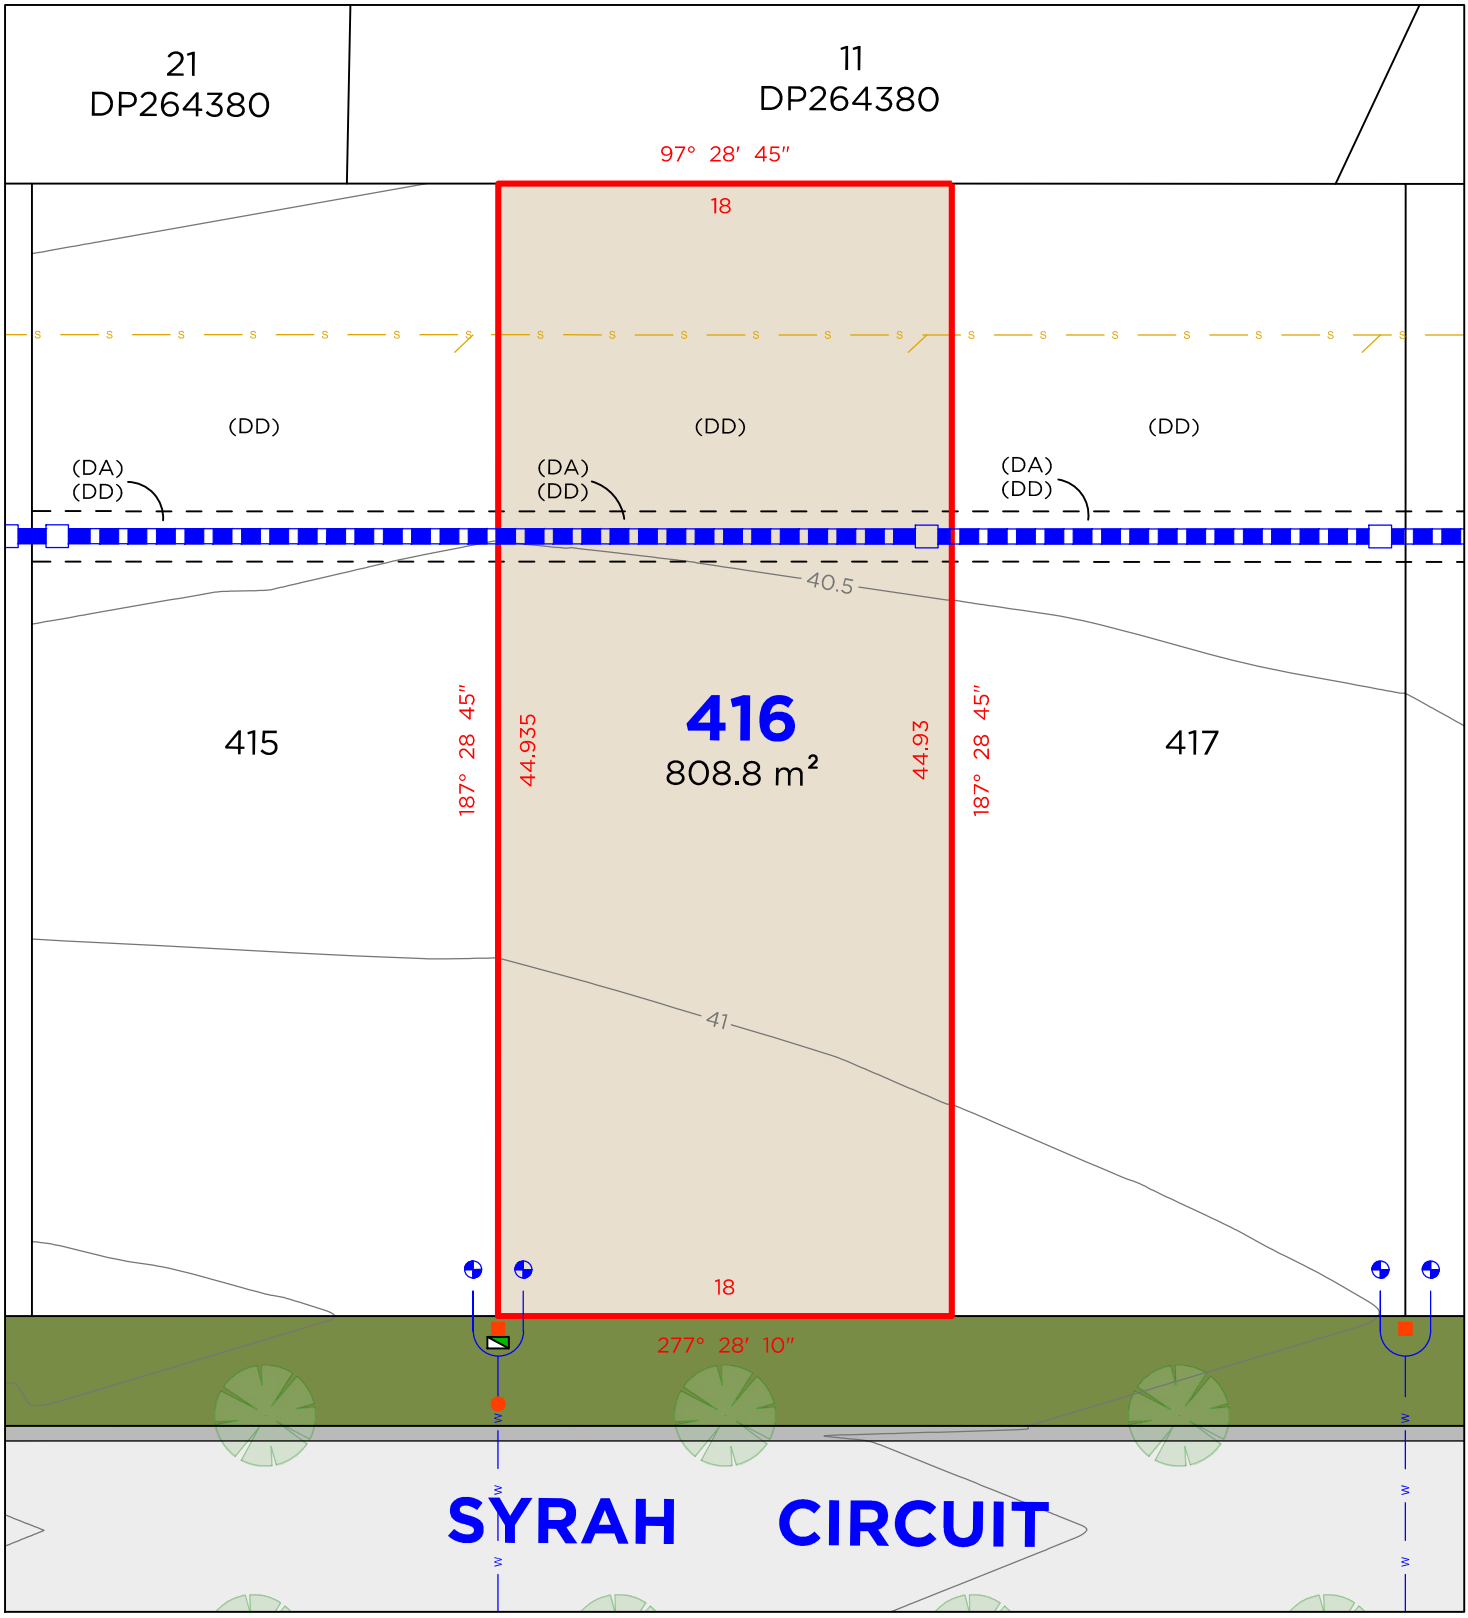

LEGEND

- BOUNDARY LINE
- ADJACENT BOUNDARY
- EASEMENT
- SEWER
- WATERMAIN
- STORMWATER
- TELSTRA / NBN PIT
- ELECTRICAL PILLAR
- LIGHT POLE
- SEWER MAN HOLE
- WATER METER
- DRAINAGE PIT
- KERB INLET PIT

EASEMENTS

(DA) EASEMENT TO DRAIN WATER VARIABLE WIDTH
(DD) EASEMENT FOR LANDSCAPING

DISCLAIMER

1. THIS PLAN HAS BEEN COMPILED FROM DESIGN PLANS AT THE SCALE/S STATED. IT IS RECOMMENDED THAT A SURVEY IS UNDERTAKEN PRIOR TO THE PREPARATION OF CONSTRUCTION DRAWINGS. THE PLAN IS SUITABLE FOR DESIGN ONLY & MAY NOT BE SUITABLE FOR ANY OTHER PURPOSE OR FOR USE AT ANY OTHER SCALES/S.
2. THE BOUNDARIES & SERVICES SHOWN ARE APPROXIMATE ONLY. FURTHER SURVEY WILL BE REQUIRED IF CONSTRUCTION IS TO TAKE PLACE ON OR ADJACENT TO THE BOUNDARIES.


DELFS LASCELLES
CONSULTING SURVEYORS

260 MAITLAND ROAD, MAYFIELD NSW 2304
P: (02) 4964 4886
E: admin@delacs.com.au

Kaludah LOCHINVAR

DATE: 28.07.2026 DATUM: A.H.D. SCALE: 1:300 (A4) PROJECT No. **26261**

LOT 417

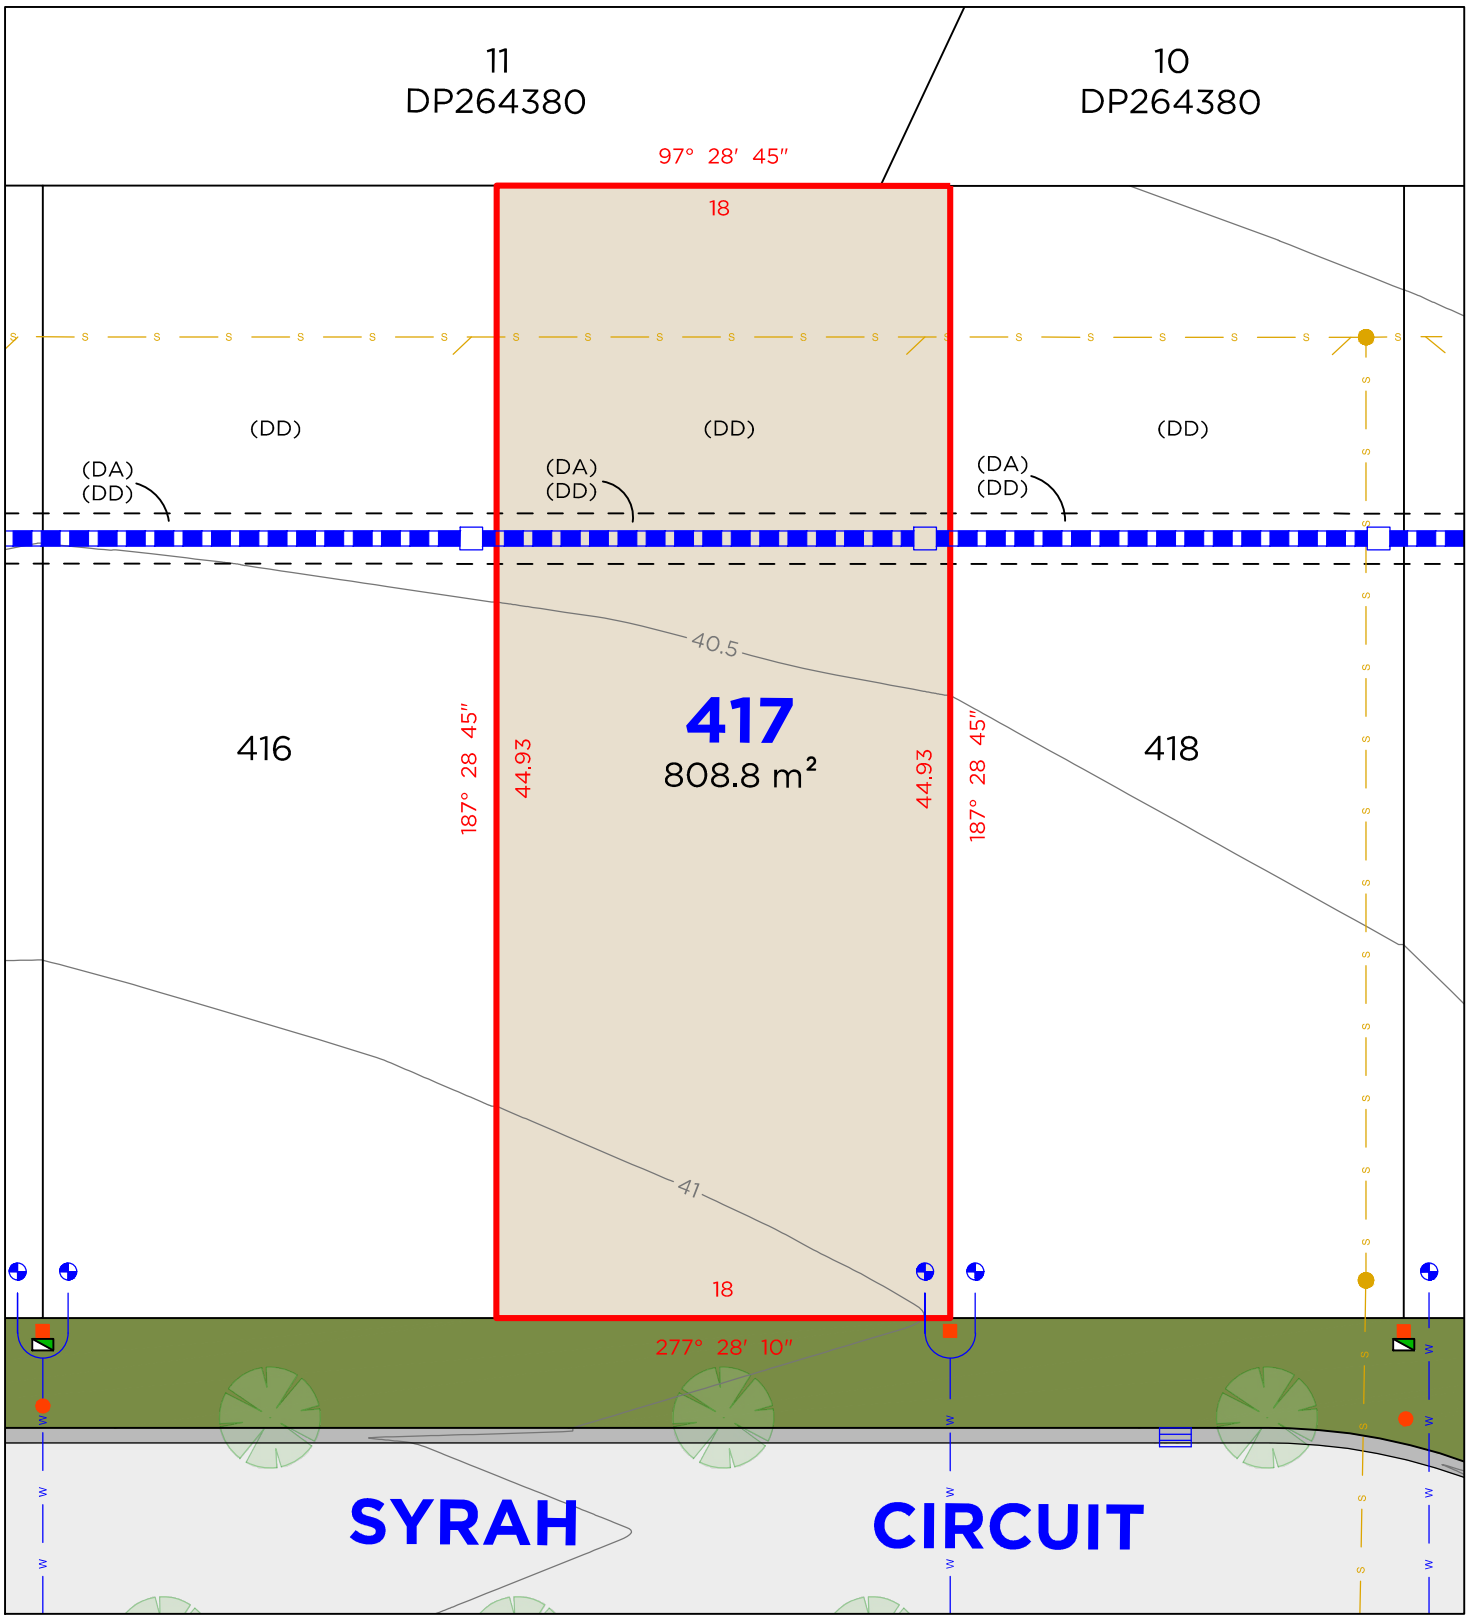

LEGEND

- BOUNDARY LINE
- ADJACENT BOUNDARY
- EASEMENT
- SEWER
- WATERMAIN
- STORMWATER
- TELSTRA / NBN PIT
- ELECTRICAL PILLAR
- LIGHT POLE
- SEWER MAN HOLE
- WATER METER
- DRAINAGE PIT
- KERB INLET PIT

EASEMENTS

(DA) EASEMENT TO DRAIN WATER VARIABLE WIDTH
(DD) EASEMENT FOR LANDSCAPING

DISCLAIMER

1. THIS PLAN HAS BEEN COMPILED FROM DESIGN PLANS AT THE SCALE/S STATED. IT IS RECOMMENDED THAT A SURVEY IS UNDERTAKEN PRIOR TO THE PREPARATION OF CONSTRUCTION DRAWINGS. THE PLAN IS SUITABLE FOR DESIGN ONLY & MAY NOT BE SUITABLE FOR ANY OTHER PURPOSE OR FOR USE AT ANY OTHER SCALES/S.
2. THE BOUNDARIES & SERVICES SHOWN ARE APPROXIMATE ONLY. FURTHER SURVEY WILL BE REQUIRED IF CONSTRUCTION IS TO TAKE PLACE ON OR ADJACENT TO THE BOUNDARIES.


DELFS LASCELLES
CONSULTING SURVEYORS

260 MAITLAND ROAD, MAYFIELD NSW 2304
P: (02) 4964 4886
E: admin@delacs.com.au

Kaludah LOCHINVAR

DATE: 28.07.2026 DATUM: A.H.D. SCALE: 1:300 (A4) PROJECT No. **26261**

LOT 418

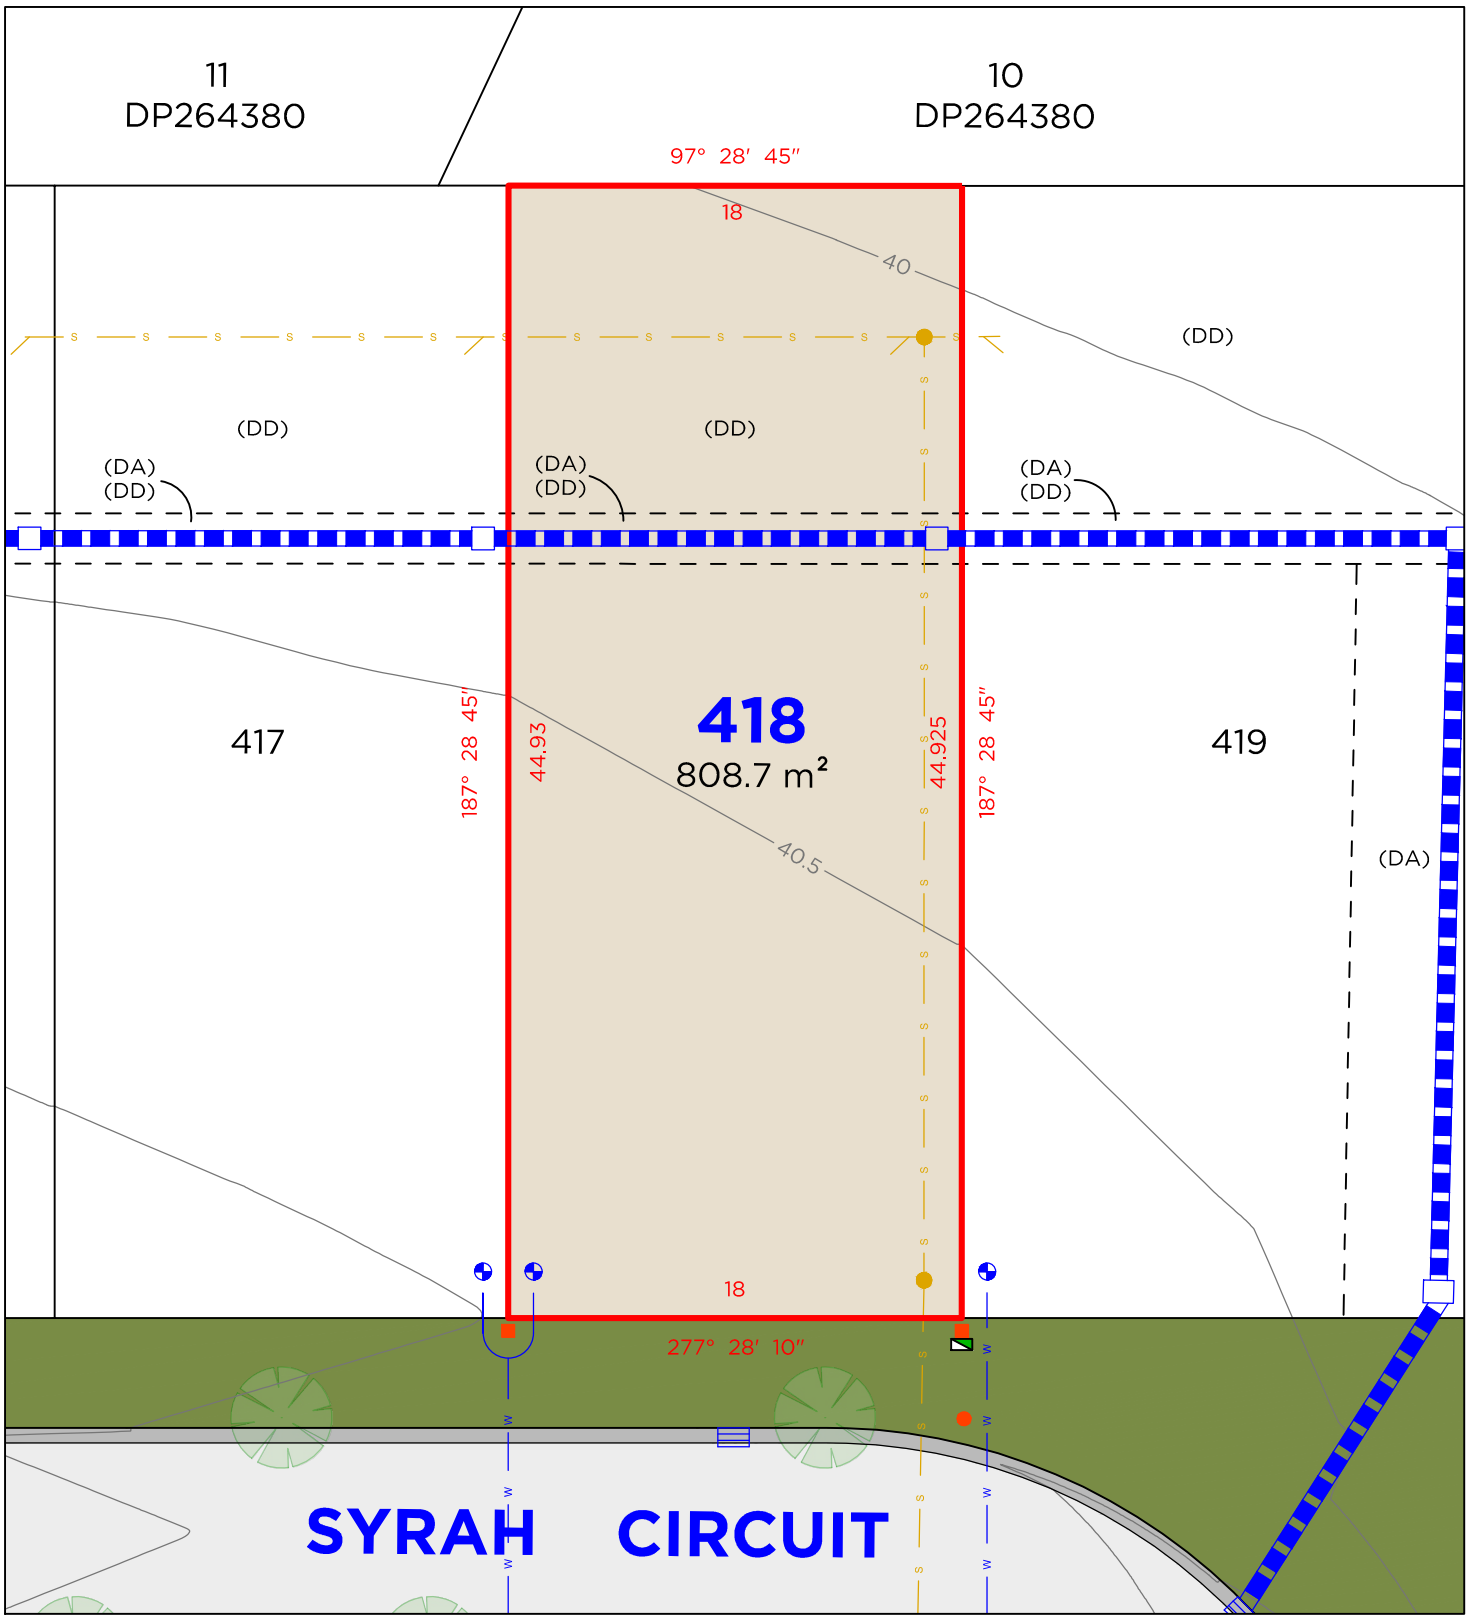

LEGEND

- BOUNDARY LINE
- ADJACENT BOUNDARY
- EASEMENT
- SEWER
- WATERMAIN
- STORMWATER
- TELSTRA / NBN PIT
- ELECTRICAL PILLAR
- LIGHT POLE
- SEWER MAN HOLE
- WATER METER
- DRAINAGE PIT
- KERB INLET PIT

EASEMENTS

(DA) EASEMENT TO DRAIN WATER VARIABLE WIDTH
(DD) EASEMENT FOR LANDSCAPING

DISCLAIMER

1. THIS PLAN HAS BEEN COMPILED FROM DESIGN PLANS AT THE SCALE/S STATED. IT IS RECOMMENDED THAT A SURVEY IS UNDERTAKEN PRIOR TO THE PREPARATION OF CONSTRUCTION DRAWINGS. THE PLAN IS SUITABLE FOR DESIGN ONLY & MAY NOT BE SUITABLE FOR ANY OTHER PURPOSE OR FOR USE AT ANY OTHER SCALES/S.
2. THE BOUNDARIES & SERVICES SHOWN ARE APPROXIMATE ONLY. FURTHER SURVEY WILL BE REQUIRED IF CONSTRUCTION IS TO TAKE PLACE ON OR ADJACENT TO THE BOUNDARIES.


DELFS LASCELLES
CONSULTING SURVEYORS

260 MAITLAND ROAD, MAYFIELD NSW 2304
P: (02) 4964 4886
E: admin@delacs.com.au

Kaludah LOCHINVAR

DATE: 28.07.2026 DATUM: A.H.D. SCALE: 1:300 (A4) PROJECT No. **26261**

LOT 419

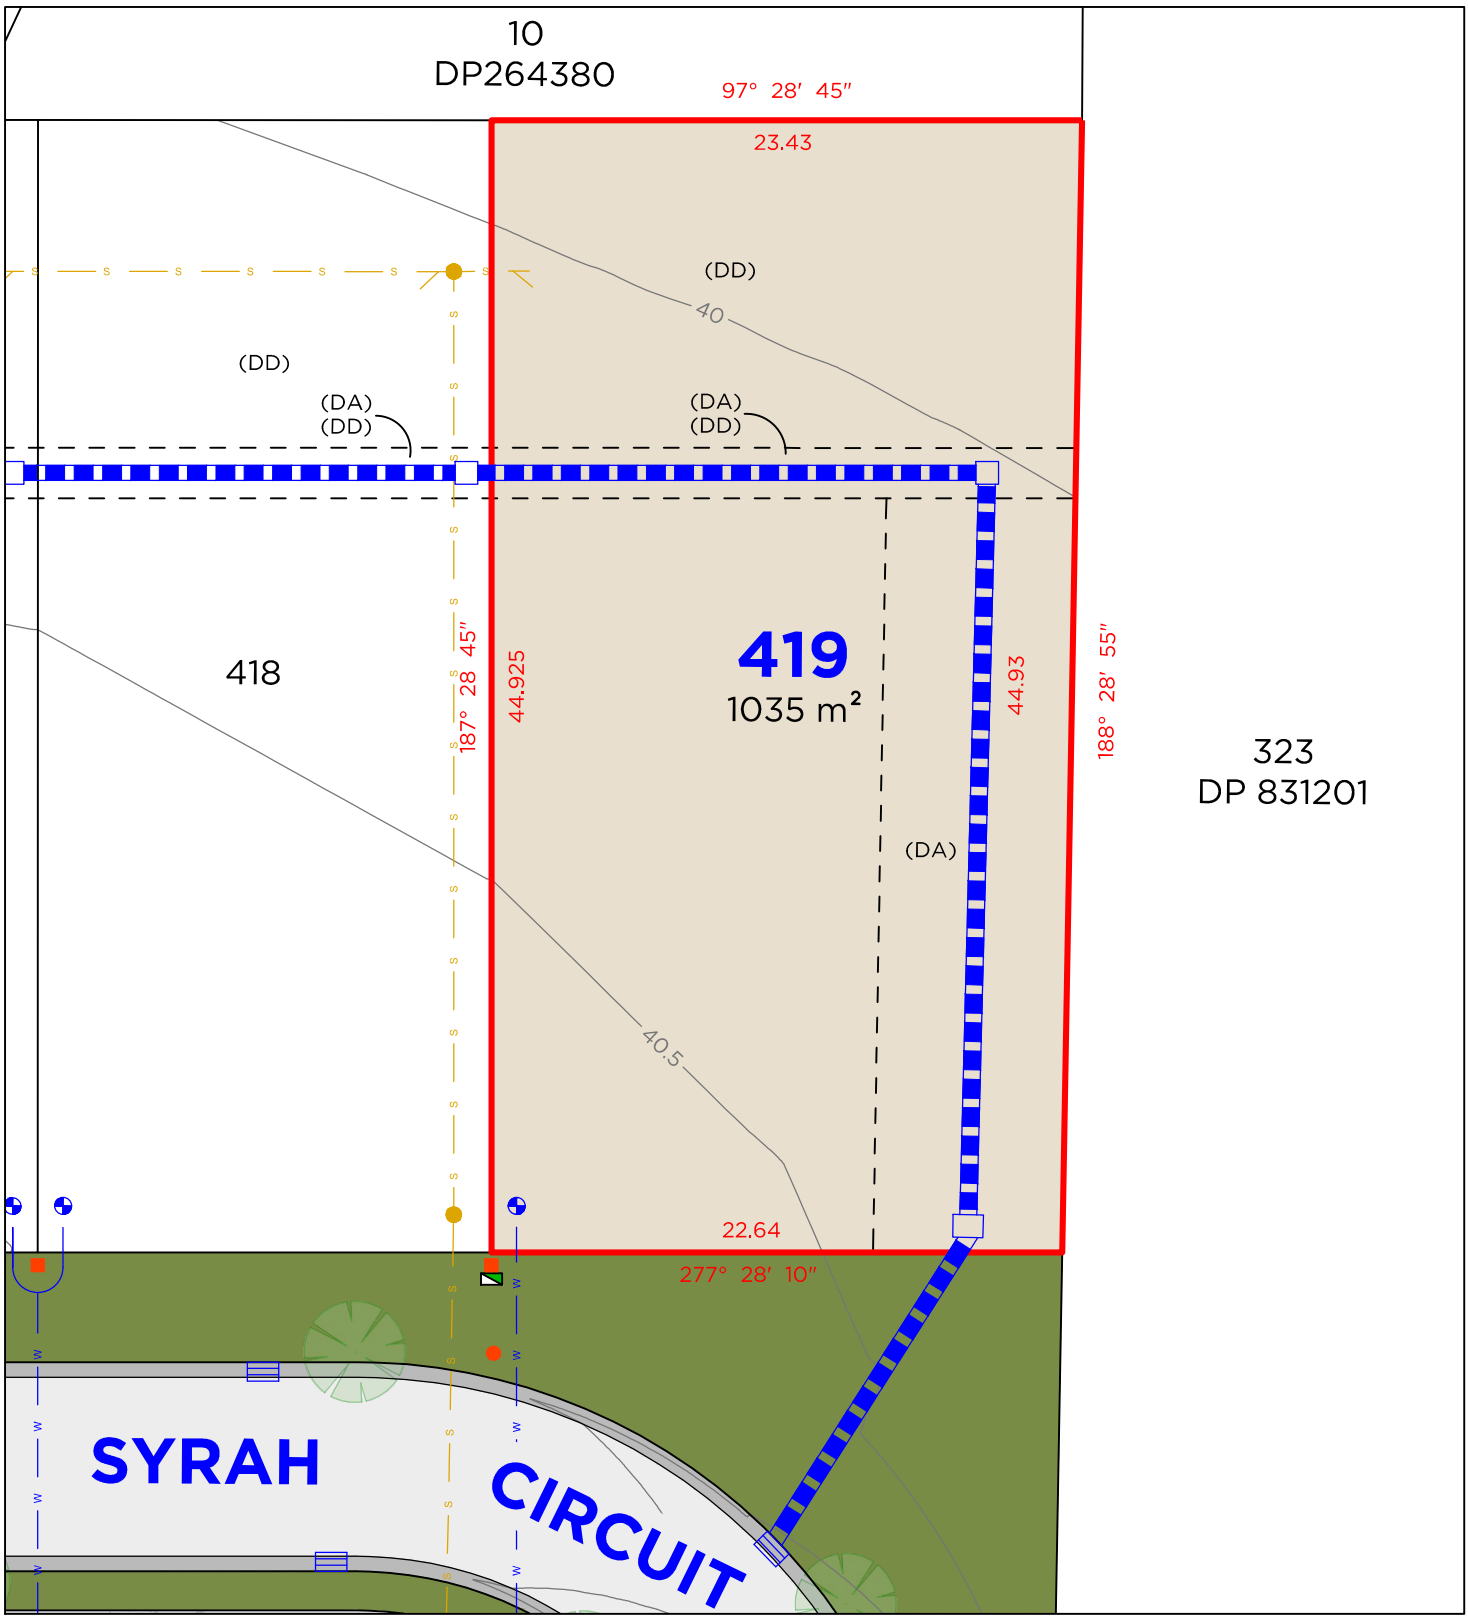

LEGEND

- BOUNDARY LINE
- ADJACENT BOUNDARY
- EASEMENT
- SEWER
- WATERMAIN
- STORMWATER
- RETAINING WALL
- TELSTRA / NBN PIT
- ELECTRICAL PILLAR
- LIGHT POLE
- SEWER MAN HOLE
- WATER METER
- DRAINAGE PIT
- KERB INLET PIT

EASEMENTS

(DA) EASEMENT TO DRAIN WATER VARIABLE WIDTH
(DD) EASEMENT FOR LANDSCAPING

DISCLAIMER

1. THIS PLAN HAS BEEN COMPILED FROM DESIGN PLANS AT THE SCALE/S STATED. IT IS RECOMMENDED THAT A SURVEY IS UNDERTAKEN PRIOR TO THE PREPARATION OF CONSTRUCTION DRAWINGS. THE PLAN IS SUITABLE FOR DESIGN ONLY & MAY NOT BE SUITABLE FOR ANY OTHER PURPOSE OR FOR USE AT ANY OTHER SCALES/S.
2. THE BOUNDARIES & SERVICES SHOWN ARE APPROXIMATE ONLY. FURTHER SURVEY WILL BE REQUIRED IF CONSTRUCTION IS TO TAKE PLACE ON OR ADJACENT TO THE BOUNDARIES.

DELFS LASCELLES
CONSULTING SURVEYORS

260 MAITLAND ROAD, MAYFIELD NSW 2304
P: (02) 4964 4886
E: admin@delacs.com.au

Kaludah LOCHINVAR

DATE: 28.07.2026 DATUM: A.H.D. SCALE: 1:300 (A4) PROJECT No. **26261**