


LOT 310

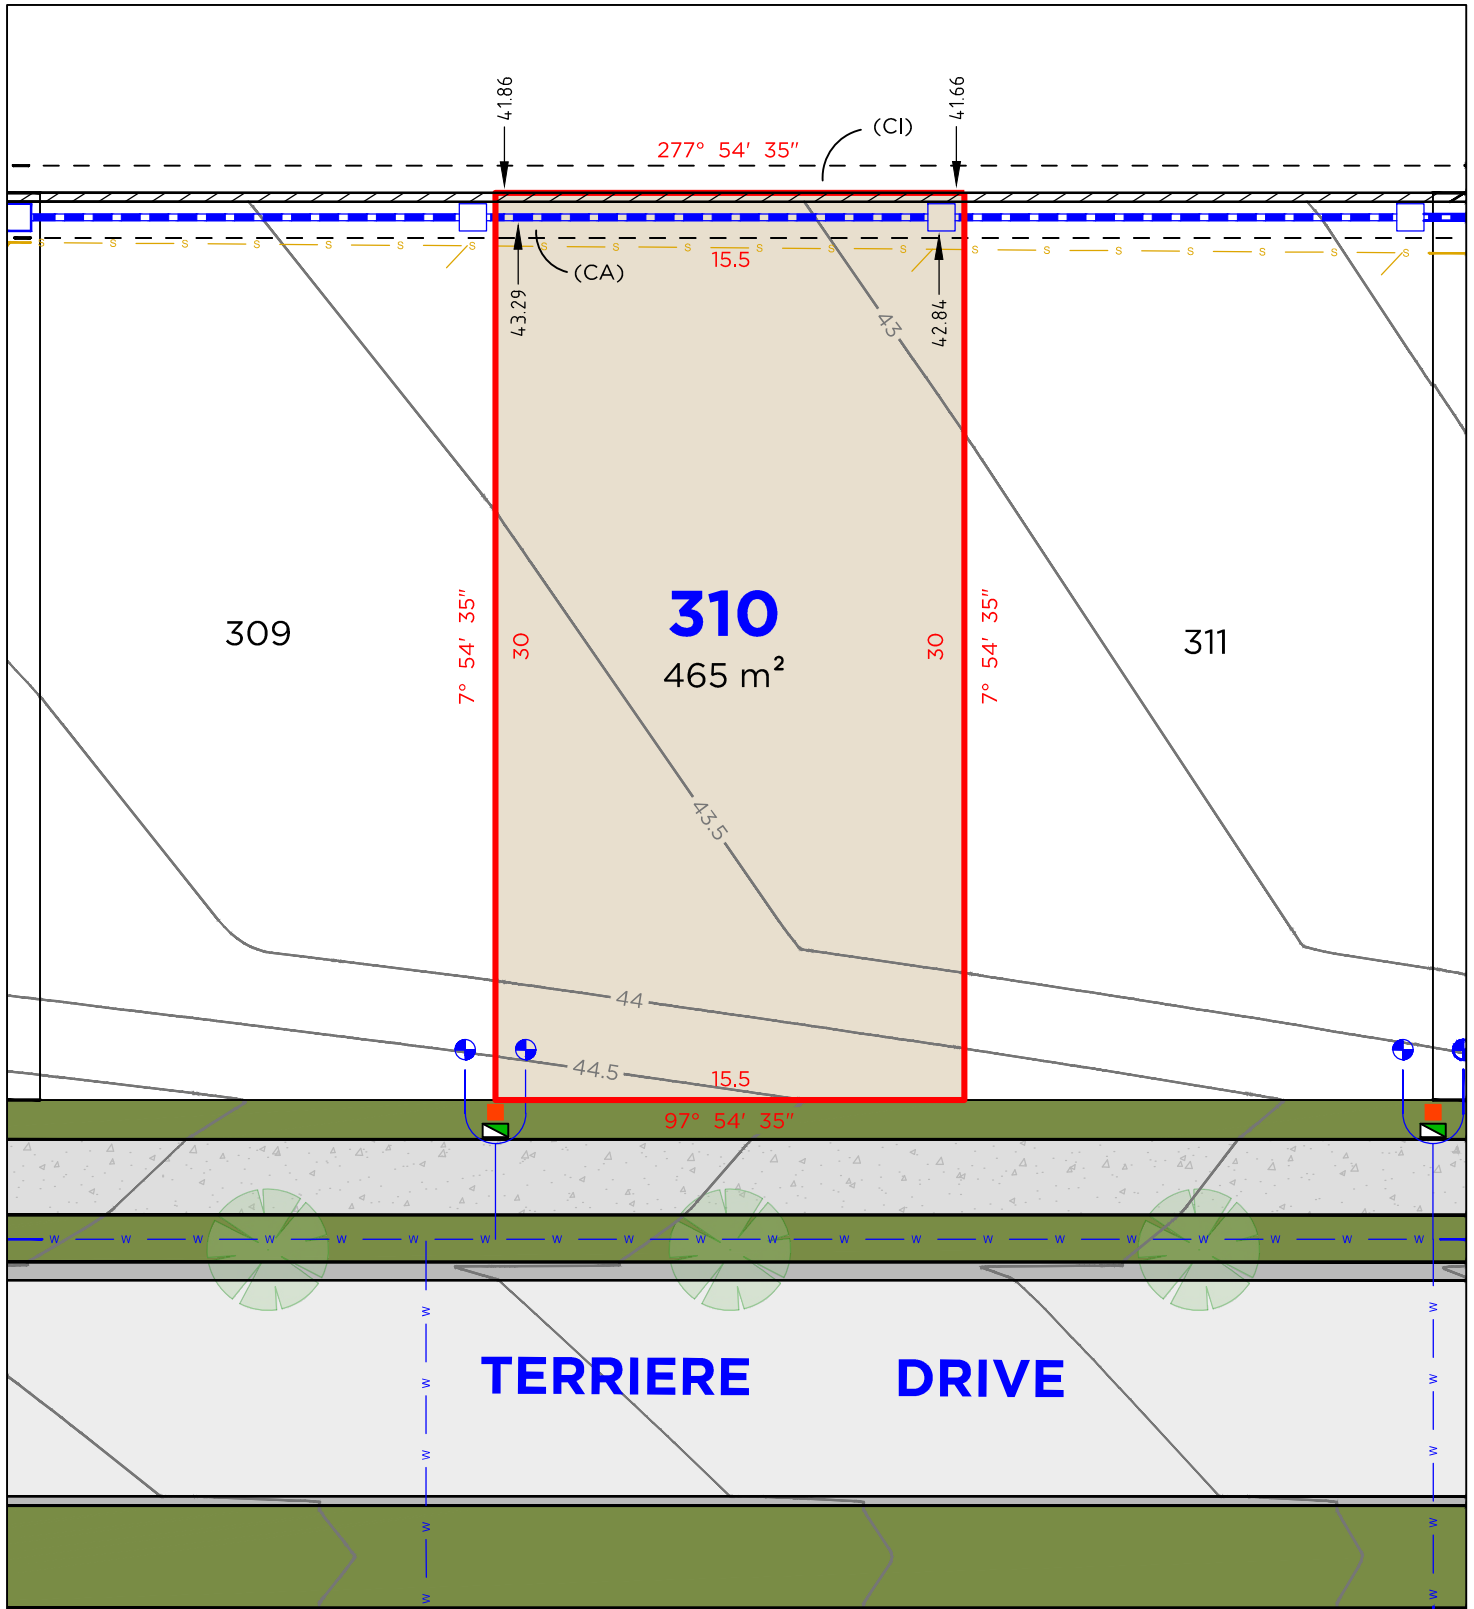

LEGEND

—	BOUNDARY LINE
---	ADJACENT BOUNDARY
---	EASEMENT
S	SEWER
W	WATERMAIN
W	STORMWATER
///	RETAINING WALL

○	TELSTRA PIT
■	ELECTRICAL PILLAR
○	SEWER MAN HOLE
○	WATER METER
□	DRAINAGE PIT
▭	KERB INLET PIT

EASEMENTS

(CA)	EASEMENT TO DRAIN WATER 1.5 WIDE
(CI)	EASEMENT FOR SUPPORT 0.9 WIDE

DISCLAIMER

1. THIS PLAN HAS BEEN COMPILED FROM DESIGN PLANS AT THE SCALE/S STATED. IT IS RECOMMENDED THAT A SURVEY IS UNDERTAKEN PRIOR TO THE PREPARATION OF CONSTRUCTION DRAWINGS. THE PLAN IS SUITABLE FOR DESIGN ONLY & MAY NOT BE SUITABLE FOR ANY OTHER PURPOSE OR FOR USE AT ANY OTHER SCALES/S.
2. THE BOUNDARIES & SERVICES SHOWN ARE APPROXIMATE ONLY. FURTHER SURVEY WILL BE REQUIRED IF CONSTRUCTION IS TO TAKE PLACE ON OR ADJACENT TO THE BOUNDARIES.

DELFS LASCELLES
CONSULTING SURVEYORS



260 MAITLAND ROAD, MAYFIELD NSW 2304
P: (02) 4964 4886
E: admin@delacs.com.au


DATE: 02.04.2026

DATUM: A.H.D.

SCALE: 1:250 (A4)

PROJECT No. **25506**

LOT 311

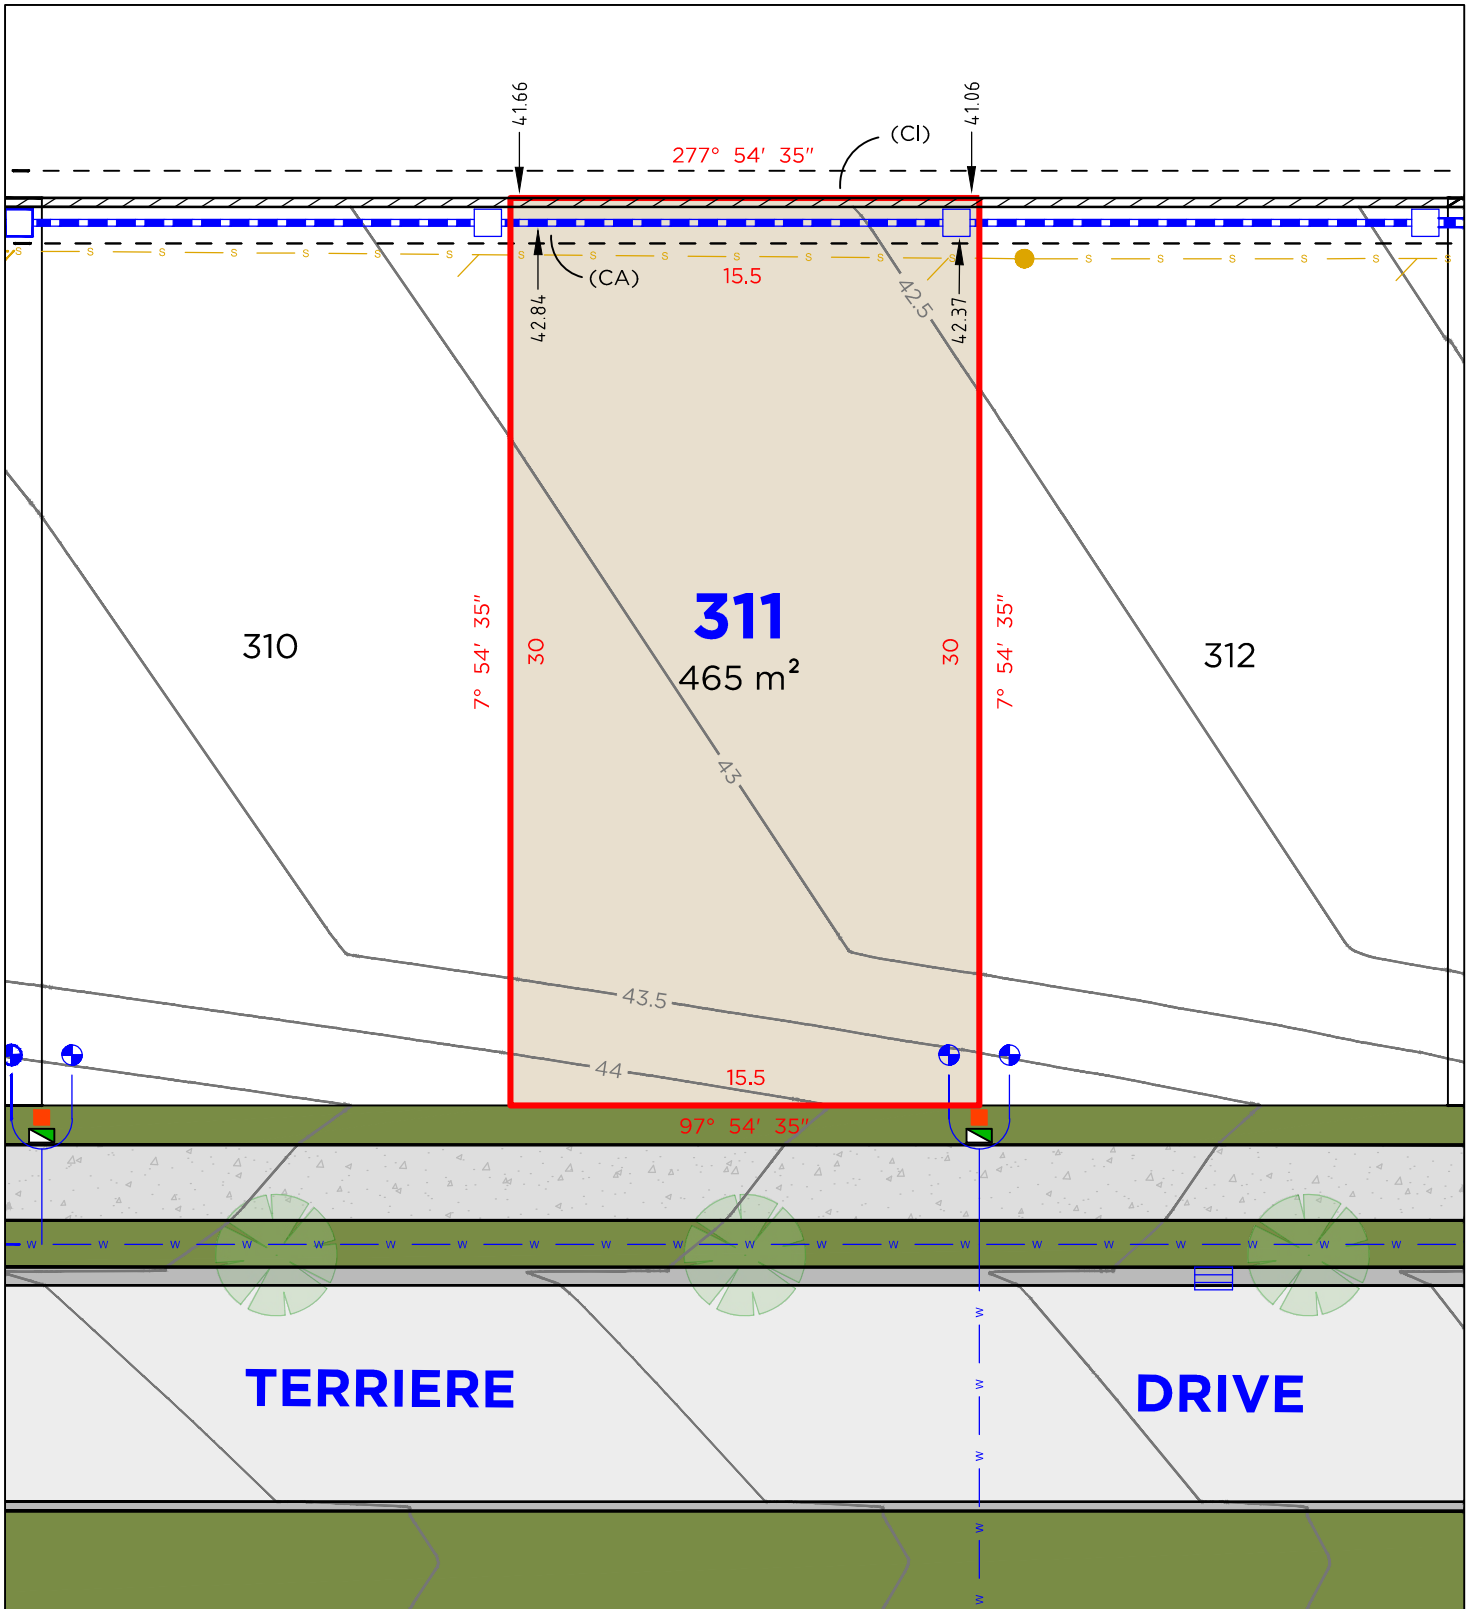

LEGEND

—	BOUNDARY LINE
---	ADJACENT BOUNDARY
---	EASEMENT
S	SEWER
W	WATERMAIN
---	STORMWATER
---	RETAINING WALL

	TELSTRA PIT
	ELECTRICAL PILLAR
	SEWER MAN HOLE
	WATER METER
	DRAINAGE PIT
	KERB INLET PIT

EASEMENTS

- (CA) EASEMENT TO DRAIN WATER 1.5 WIDE
- (CI) EASEMENT FOR SUPPORT 0.9 WIDE

DISCLAIMER

- THIS PLAN HAS BEEN COMPILED FROM DESIGN PLANS AT THE SCALE/S STATED. IT IS RECOMMENDED THAT A SURVEY IS UNDERTAKEN PRIOR TO THE PREPARATION OF CONSTRUCTION DRAWINGS. THE PLAN IS SUITABLE FOR DESIGN ONLY & MAY NOT BE SUITABLE FOR ANY OTHER PURPOSE OR FOR USE AT ANY OTHER SCALES/S.
- THE BOUNDARIES & SERVICES SHOWN ARE APPROXIMATE ONLY. FURTHER SURVEY WILL BE REQUIRED IF CONSTRUCTION IS TO TAKE PLACE ON OR ADJACENT TO THE BOUNDARIES.

DELFS LASCELLES
CONSULTING SURVEYORS



260 MAITLAND ROAD, P: (02) 4964 4886
MAYFIELD NSW 2304 E: admin@delacs.com.au


DATE: 02.04.2026

DATUM: A.H.D.

SCALE: 1:250 (A4)

PROJECT No. **25506**

LOT 312

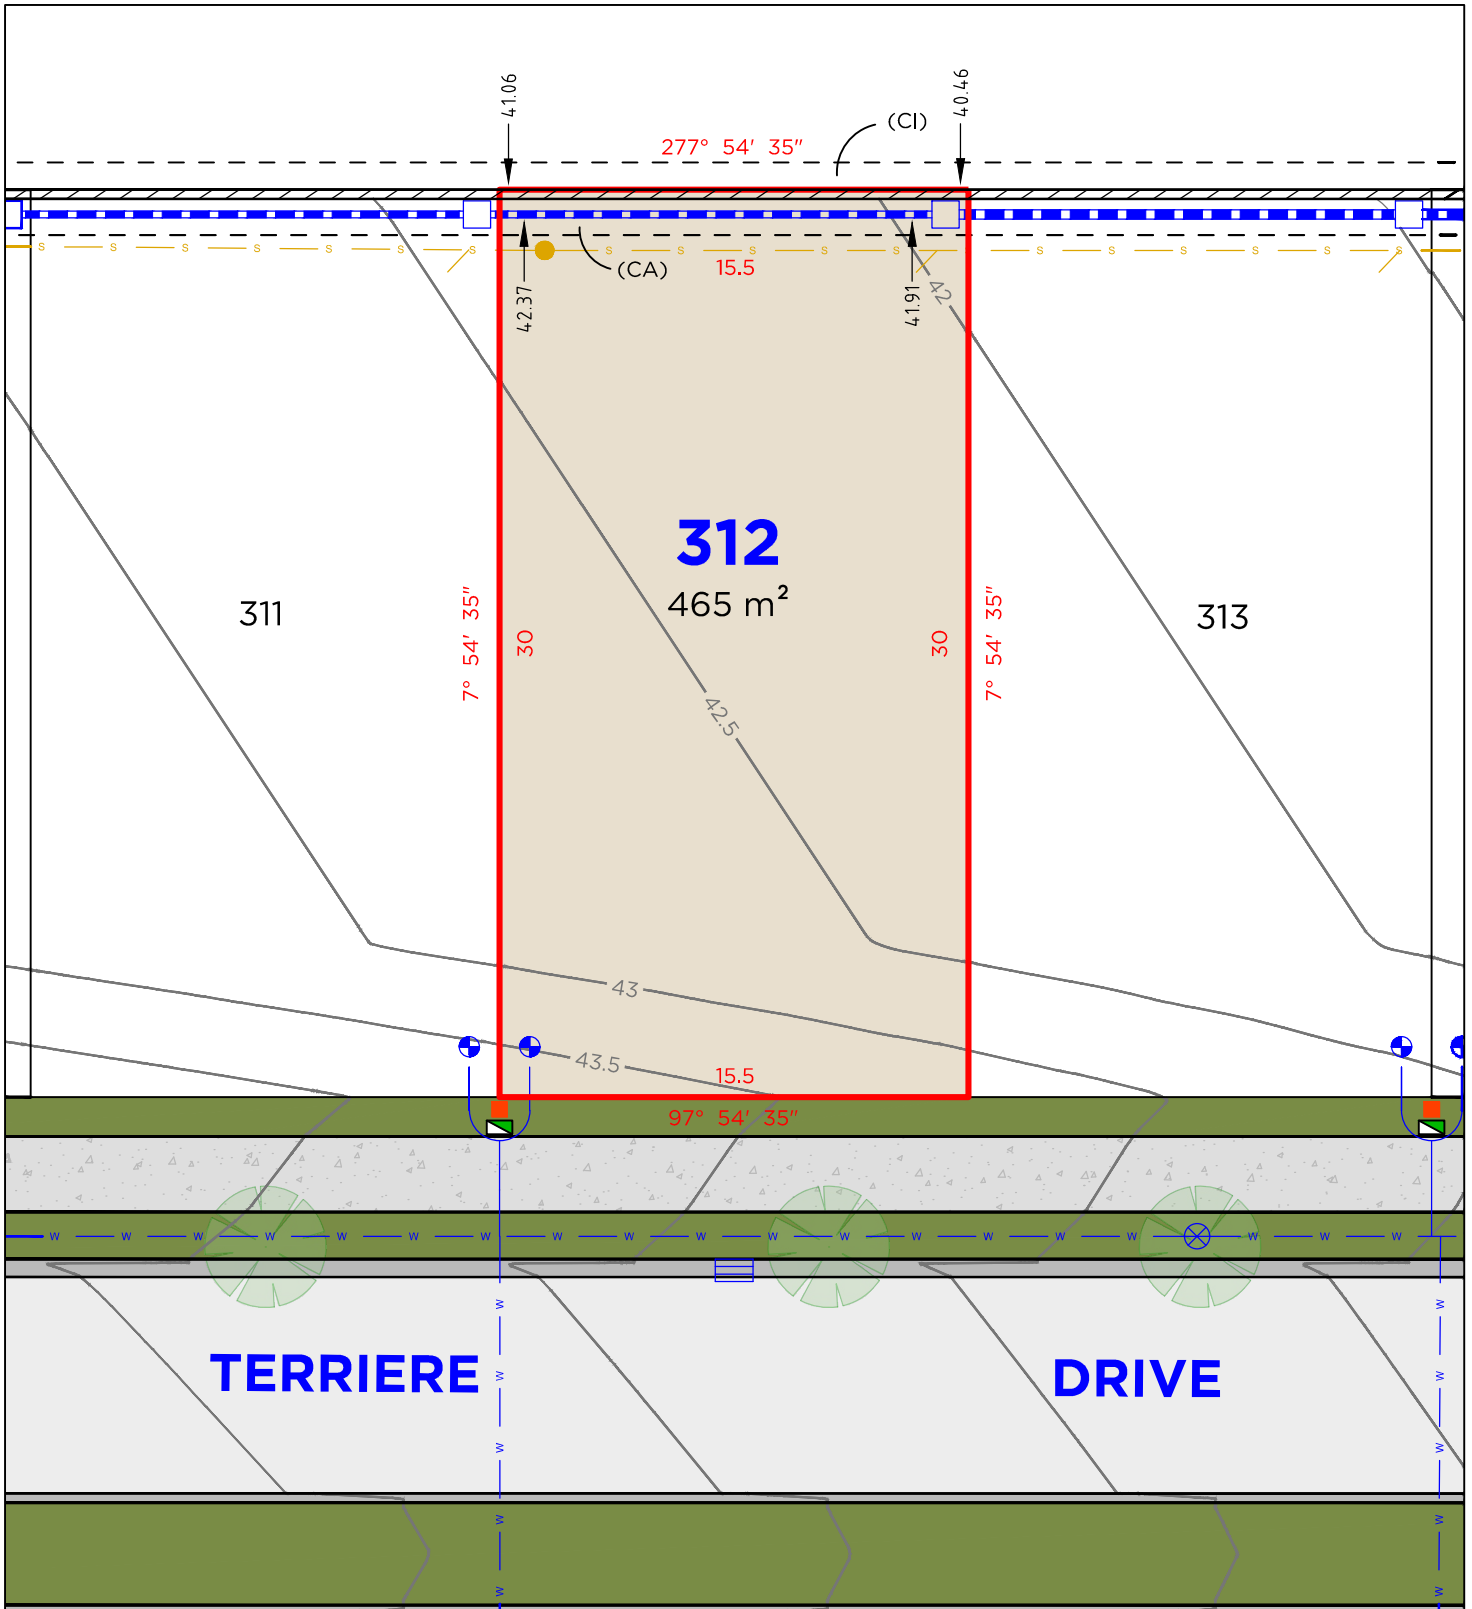

LEGEND

	BOUNDARY LINE		TELSTRA PIT
	ADJACENT BOUNDARY		ELECTRICAL PILLAR
	EASEMENT		SEWER MAN HOLE
	SEWER		WATER METER
	WATERMAIN		DRAINAGE PIT
	STORMWATER		KERB INLET PIT
	RETAINING WALL		HYDRANT

EASEMENTS

- (CA) EASEMENT TO DRAIN WATER 1.5 WIDE
(CI) EASEMENT FOR SUPPORT 0.9 WIDE


DISCLAIMER

- THIS PLAN HAS BEEN COMPILED FROM DESIGN PLANS AT THE SCALE/S STATED. IT IS RECOMMENDED THAT A SURVEY IS UNDERTAKEN PRIOR TO THE PREPARATION OF CONSTRUCTION DRAWINGS. THE PLAN IS SUITABLE FOR DESIGN ONLY & MAY NOT BE SUITABLE FOR ANY OTHER PURPOSE OR FOR USE AT ANY OTHER SCALES/S.
- THE BOUNDARIES & SERVICES SHOWN ARE APPROXIMATE ONLY. FURTHER SURVEY WILL BE REQUIRED IF CONSTRUCTION IS TO TAKE PLACE ON OR ADJACENT TO THE BOUNDARIES.

DELFS LASCELLES
CONSULTING SURVEYORS



LOT 313

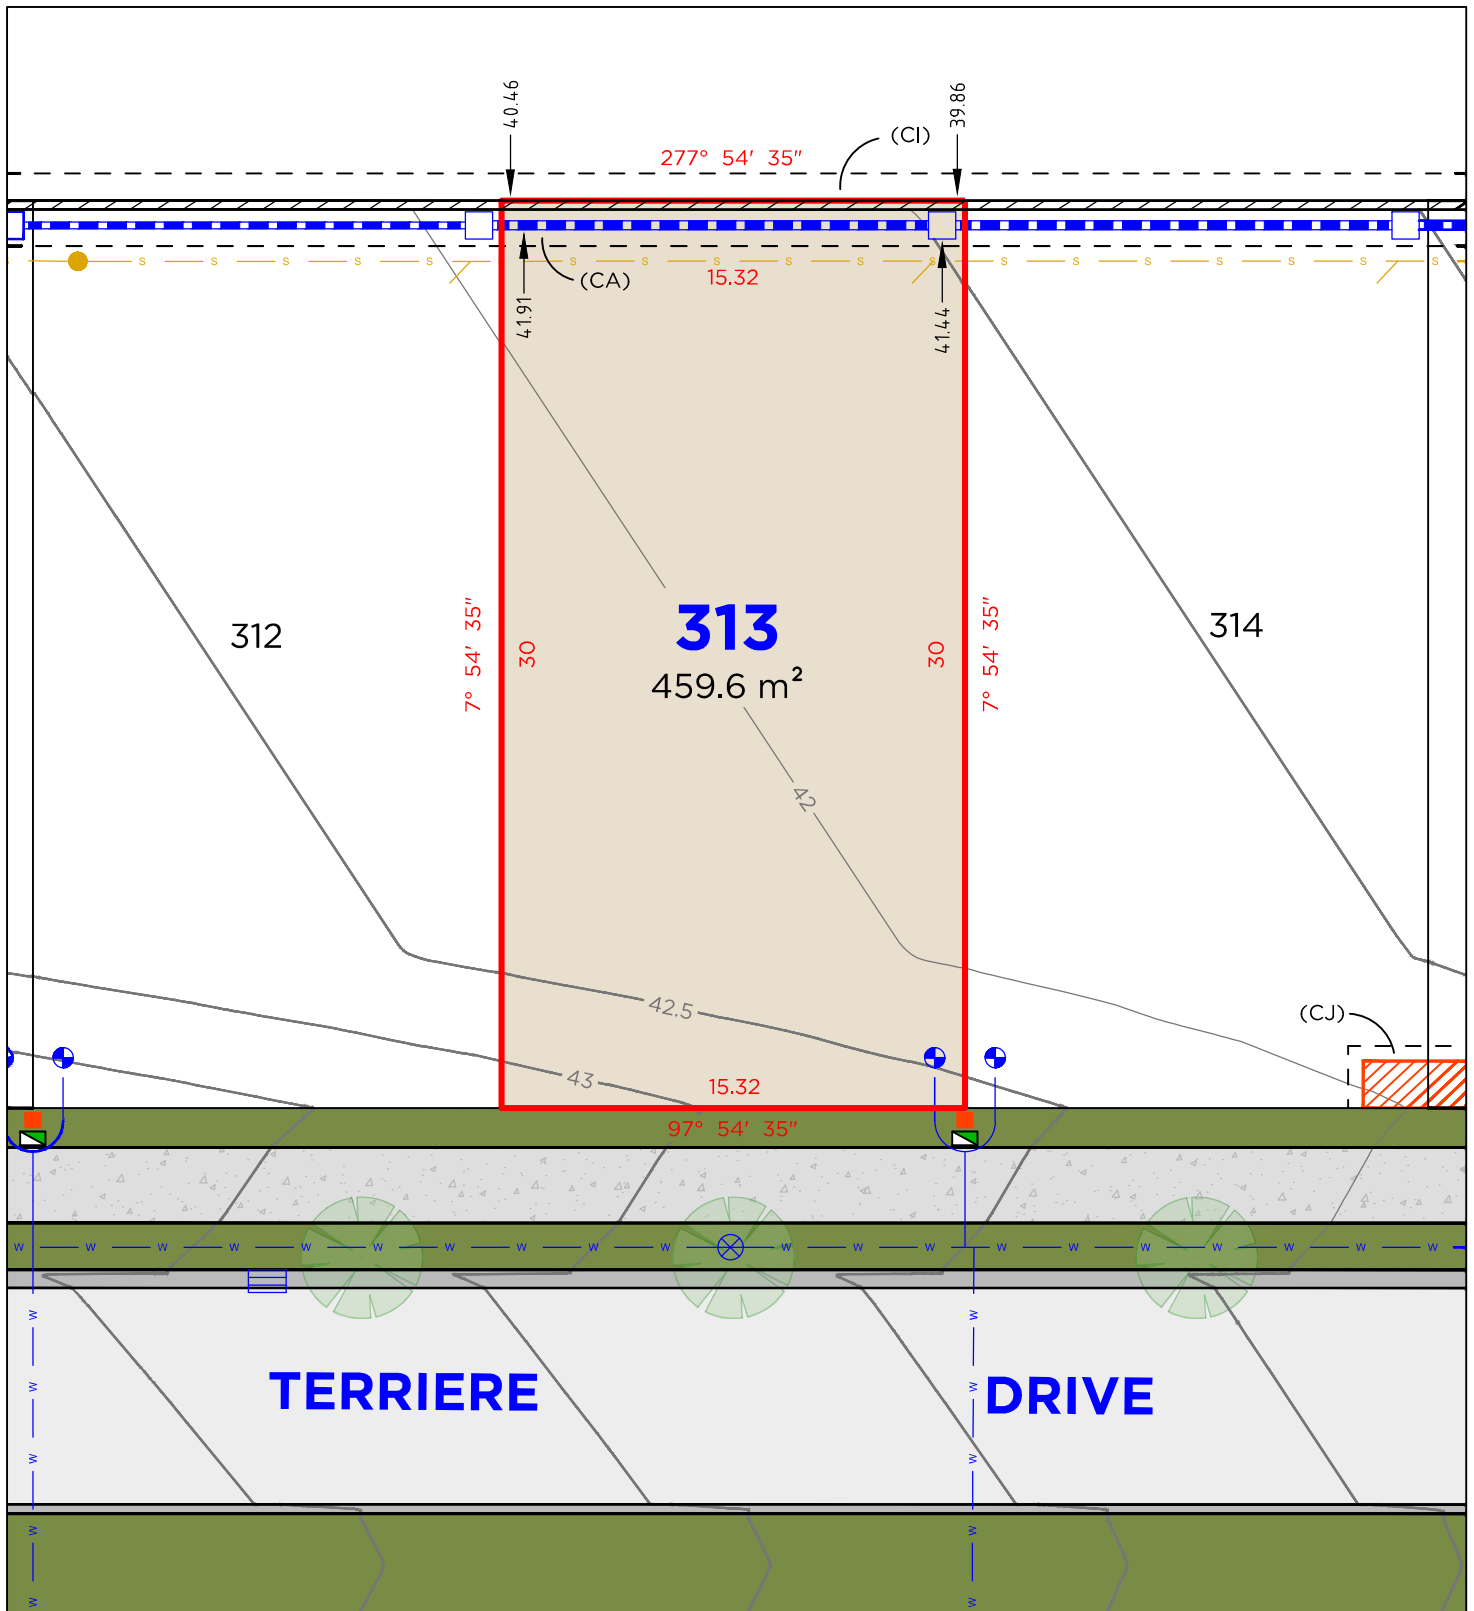

LEGEND

	BOUNDARY LINE		TELSTRA PIT
	ADJACENT BOUNDARY		ELECTRICAL PILLAR
	EASEMENT		ELECTRICAL KIOSK
	SEWER		SEWER MAN HOLE
	WATERMAIN		WATER METER
	STORMWATER		DRAINAGE PIT
	RETAINING WALL		KERB INLET PIT
			HYDRANT

EASEMENTS

- (CA) EASEMENT TO DRAIN WATER 1.5 WIDE
- (CI) EASEMENT FOR SUPPORT 0.9 WIDE
- (CJ) EASEMENT FOR ELECTRICITY & OTHER PURPOSES 2.05 WIDE


DISCLAIMER

- THIS PLAN HAS BEEN COMPILED FROM DESIGN PLANS AT THE SCALE/S STATED. IT IS RECOMMENDED THAT A SURVEY IS UNDERTAKEN PRIOR TO THE PREPARATION OF CONSTRUCTION DRAWINGS. THE PLAN IS SUITABLE FOR DESIGN ONLY & MAY NOT BE SUITABLE FOR ANY OTHER PURPOSE OR FOR USE AT ANY OTHER SCALES/S.
- THE BOUNDARIES & SERVICES SHOWN ARE APPROXIMATE ONLY. FURTHER SURVEY WILL BE REQUIRED IF CONSTRUCTION IS TO TAKE PLACE ON OR ADJACENT TO THE BOUNDARIES.

DELFS LASCELLES
CONSULTING SURVEYORS



LOT 314

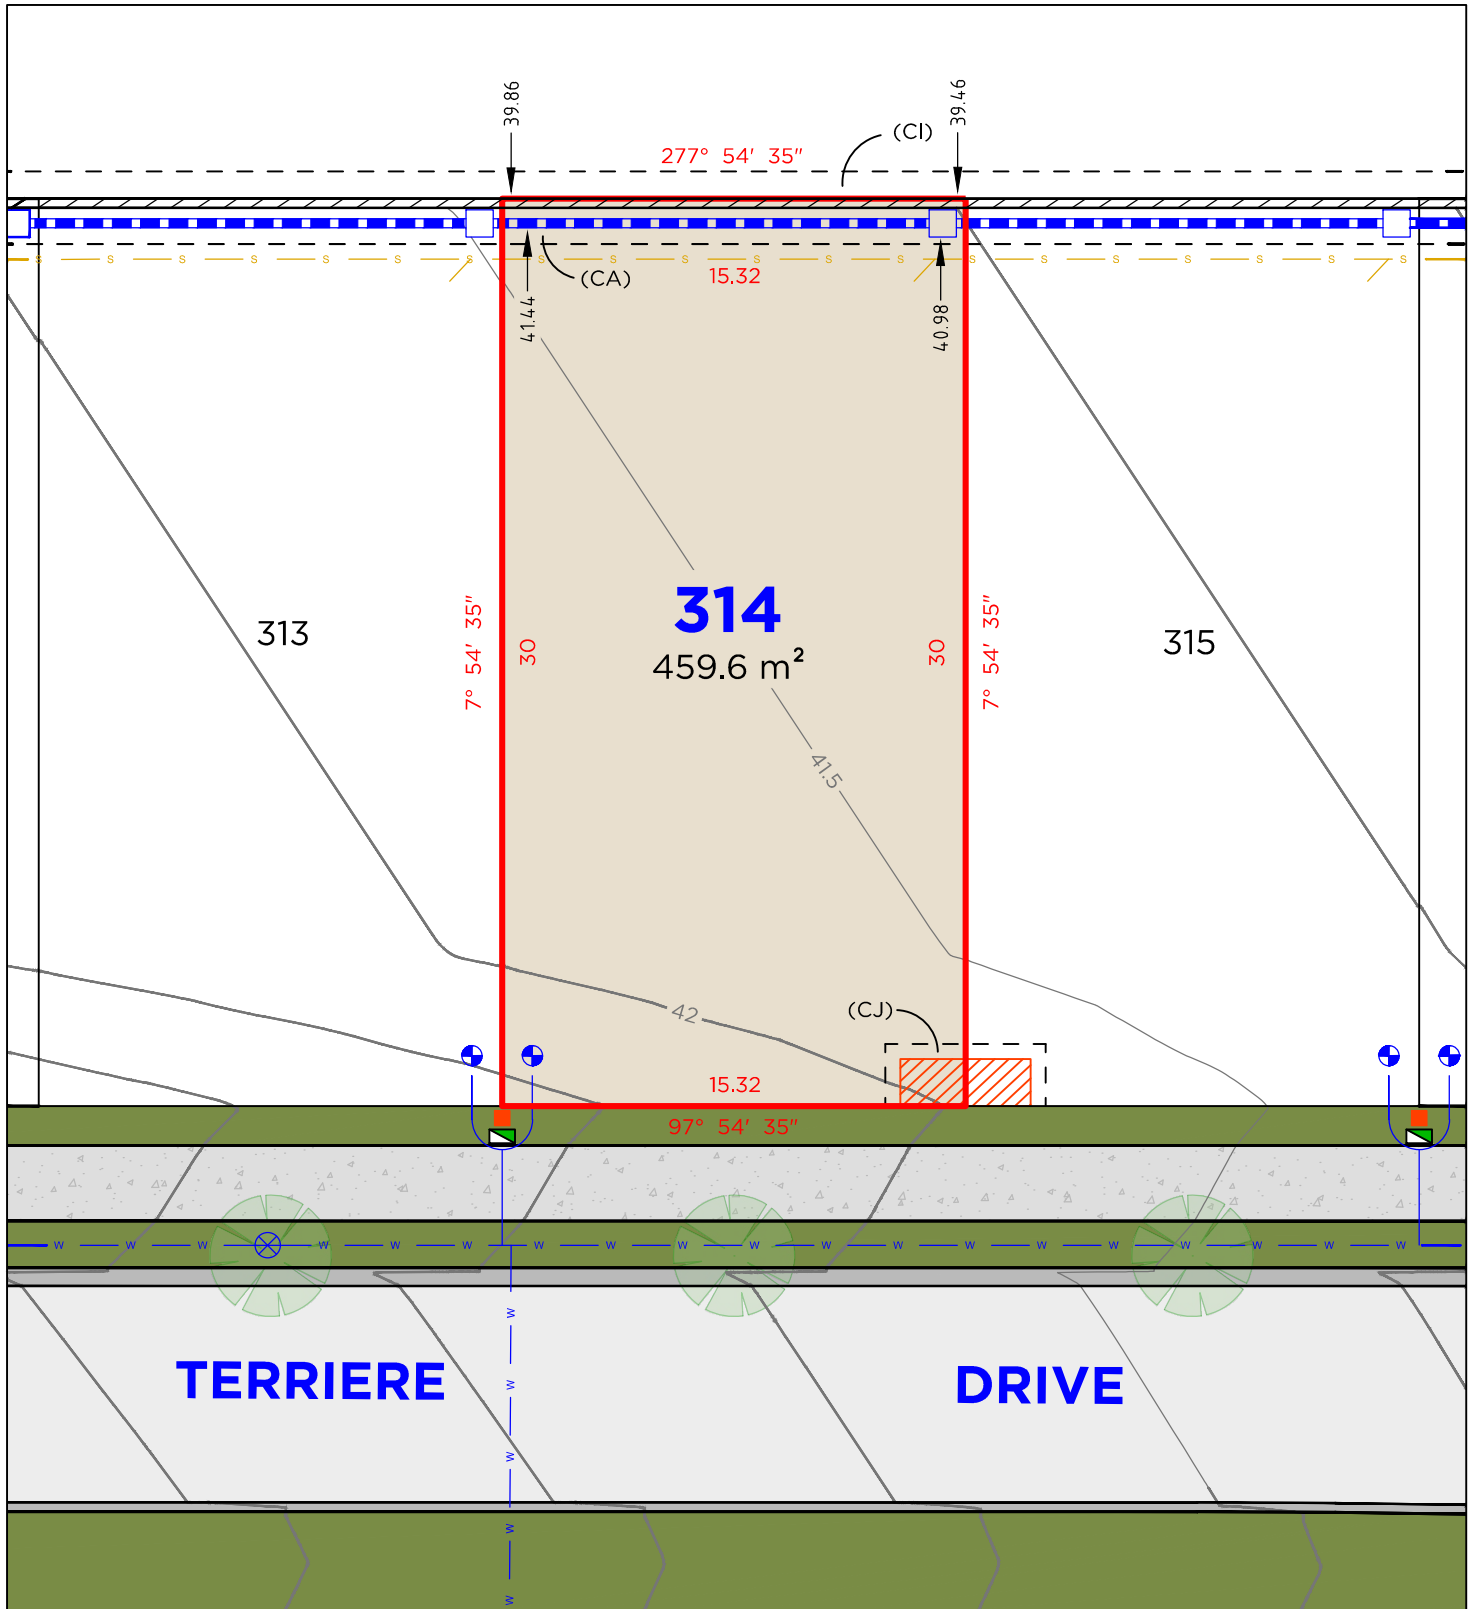

LEGEND

—	BOUNDARY LINE
---	ADJACENT BOUNDARY
---	EASEMENT
S	SEWER
W	WATERMAIN
---	STORMWATER
///	RETAINING WALL

■	TELSTRA PIT
■	ELECTRICAL PILLAR
■	ELECTRICAL KIOSK
●	SEWER MAN HOLE
●	WATER METER
■	DRAINAGE PIT
■	KERB INLET PIT
⊗	HYDRANT

EASEMENTS

(CA)	EASEMENT TO DRAIN WATER 1.5 WIDE
(CI)	EASEMENT FOR SUPPORT 0.9 WIDE
(CJ)	EASEMENT FOR ELECTRICITY & OTHER PURPOSES 2.05 WIDE


DISCLAIMER

1. THIS PLAN HAS BEEN COMPILED FROM DESIGN PLANS AT THE SCALE/S STATED. IT IS RECOMMENDED THAT A SURVEY IS UNDERTAKEN PRIOR TO THE PREPARATION OF CONSTRUCTION DRAWINGS. THE PLAN IS SUITABLE FOR DESIGN ONLY & MAY NOT BE SUITABLE FOR ANY OTHER PURPOSE OR FOR USE AT ANY OTHER SCALES/S.
2. THE BOUNDARIES & SERVICES SHOWN ARE APPROXIMATE ONLY. FURTHER SURVEY WILL BE REQUIRED IF CONSTRUCTION IS TO TAKE PLACE ON OR ADJACENT TO THE BOUNDARIES.

DELFS LASCELLES
CONSULTING SURVEYORS



LOT 315

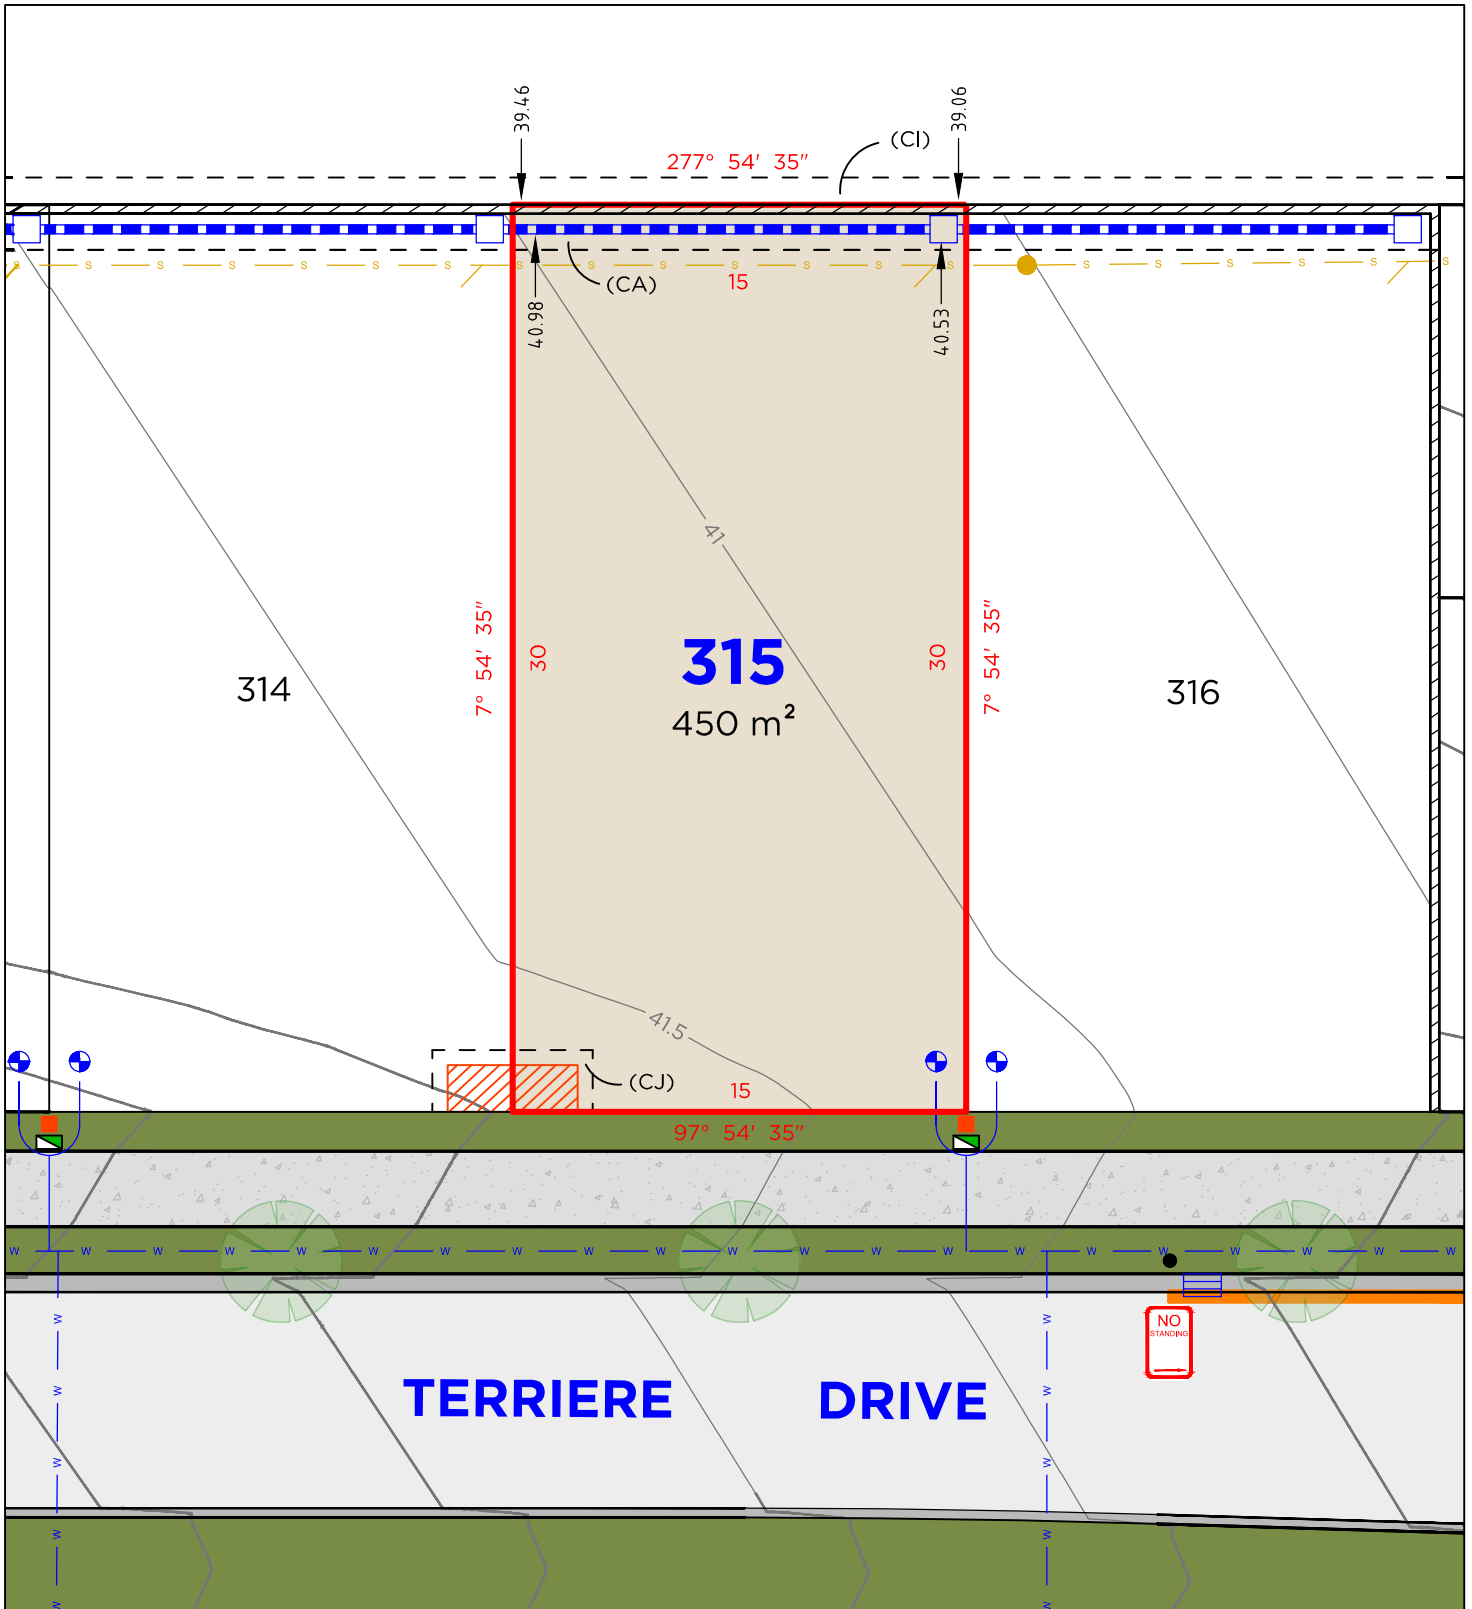

LEGEND

	BOUNDARY LINE		TELSTRA PIT
	ADJACENT BOUNDARY		ELECTRICAL PILLAR
	EASEMENT		ELECTRICAL KIOSK
	SEWER		SEWER MAN HOLE
	WATERMAIN		WATER METER
	STORMWATER		DRAINAGE PIT
	RETAINING WALL		KERB INLET PIT

EASEMENTS

- (CA) EASEMENT TO DRAIN WATER 1.5 WIDE
- (CI) EASEMENT FOR SUPPORT 0.9 WIDE
- (CJ) EASEMENT FOR ELECTRICITY & OTHER PURPOSES 2.05 WIDE


DISCLAIMER

- THIS PLAN HAS BEEN COMPILED FROM DESIGN PLANS AT THE SCALE/S STATED. IT IS RECOMMENDED THAT A SURVEY IS UNDERTAKEN PRIOR TO THE PREPARATION OF CONSTRUCTION DRAWINGS. THE PLAN IS SUITABLE FOR DESIGN ONLY & MAY NOT BE SUITABLE FOR ANY OTHER PURPOSE OR FOR USE AT ANY OTHER SCALES/S.
- THE BOUNDARIES & SERVICES SHOWN ARE APPROXIMATE ONLY. FURTHER SURVEY WILL BE REQUIRED IF CONSTRUCTION IS TO TAKE PLACE ON OR ADJACENT TO THE BOUNDARIES.

DELFS LASCELLES
CONSULTING SURVEYORS



LOT 316

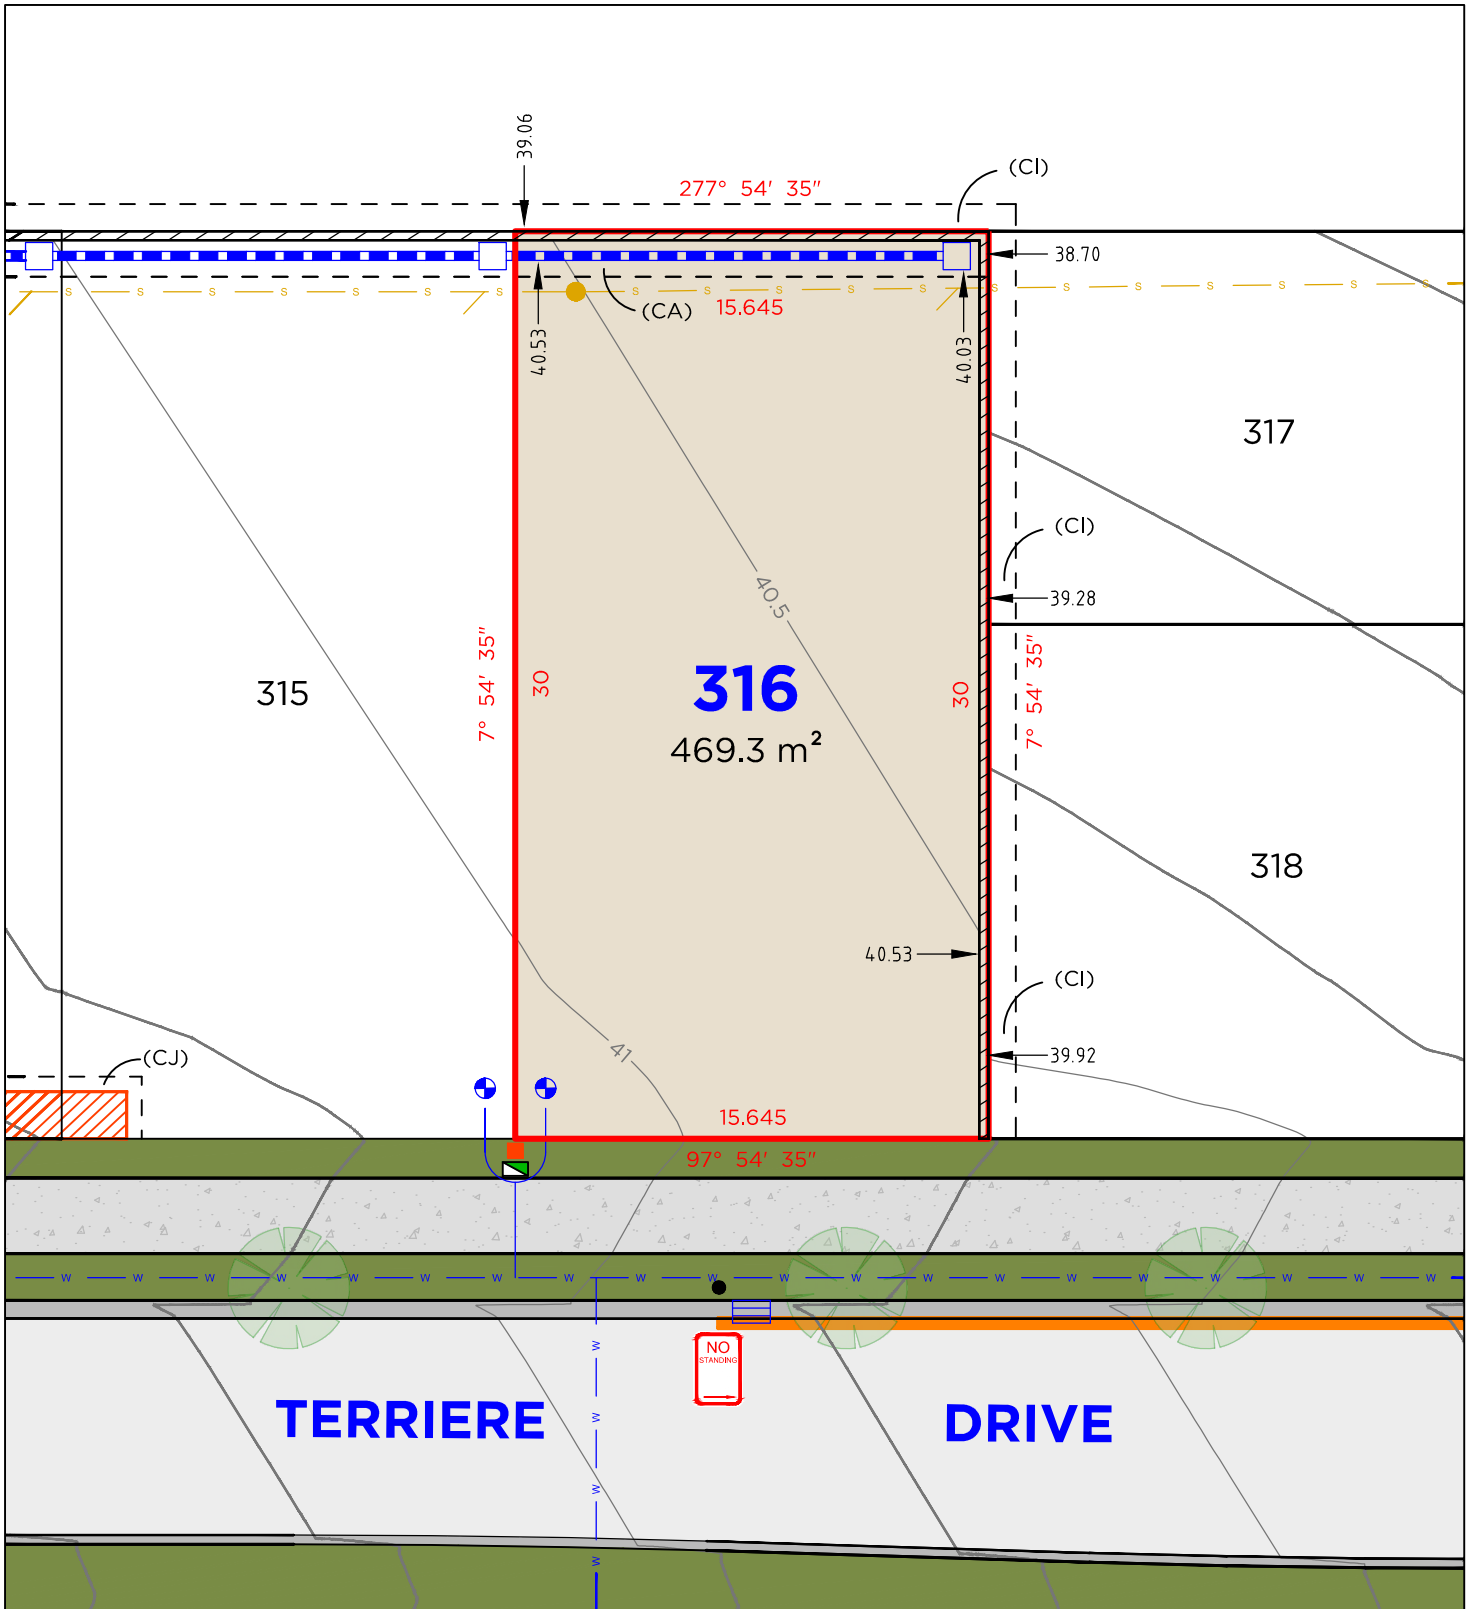

LEGEND

	BOUNDARY LINE		TELSTRA PIT
	ADJACENT BOUNDARY		ELECTRICAL PILLAR
	NO STANDING ZONE		ELECTRICAL KIOSK
	EASEMENT		SEWER MAN HOLE
	SEWER		WATER METER
	WATERMAIN		DRAINAGE PIT
	STORMWATER		KERB INLET PIT
	RETAINING WALL		

EASEMENTS

- (CA) EASEMENT TO DRAIN WATER 1.5 WIDE
- (CI) EASEMENT FOR SUPPORT 0.9 WIDE
- (CJ) EASEMENT FOR ELECTRICITY & OTHER PURPOSES 2.05 WIDE


DISCLAIMER

- THIS PLAN HAS BEEN COMPILED FROM DESIGN PLANS AT THE SCALE/S STATED. IT IS RECOMMENDED THAT A SURVEY IS UNDERTAKEN PRIOR TO THE PREPARATION OF CONSTRUCTION DRAWINGS. THE PLAN IS SUITABLE FOR DESIGN ONLY & MAY NOT BE SUITABLE FOR ANY OTHER PURPOSE OR FOR USE AT ANY OTHER SCALES/S.
- THE BOUNDARIES & SERVICES SHOWN ARE APPROXIMATE ONLY. FURTHER SURVEY WILL BE REQUIRED IF CONSTRUCTION IS TO TAKE PLACE ON OR ADJACENT TO THE BOUNDARIES.

DELFS LASCELLES
CONSULTING SURVEYORS



LOT 317

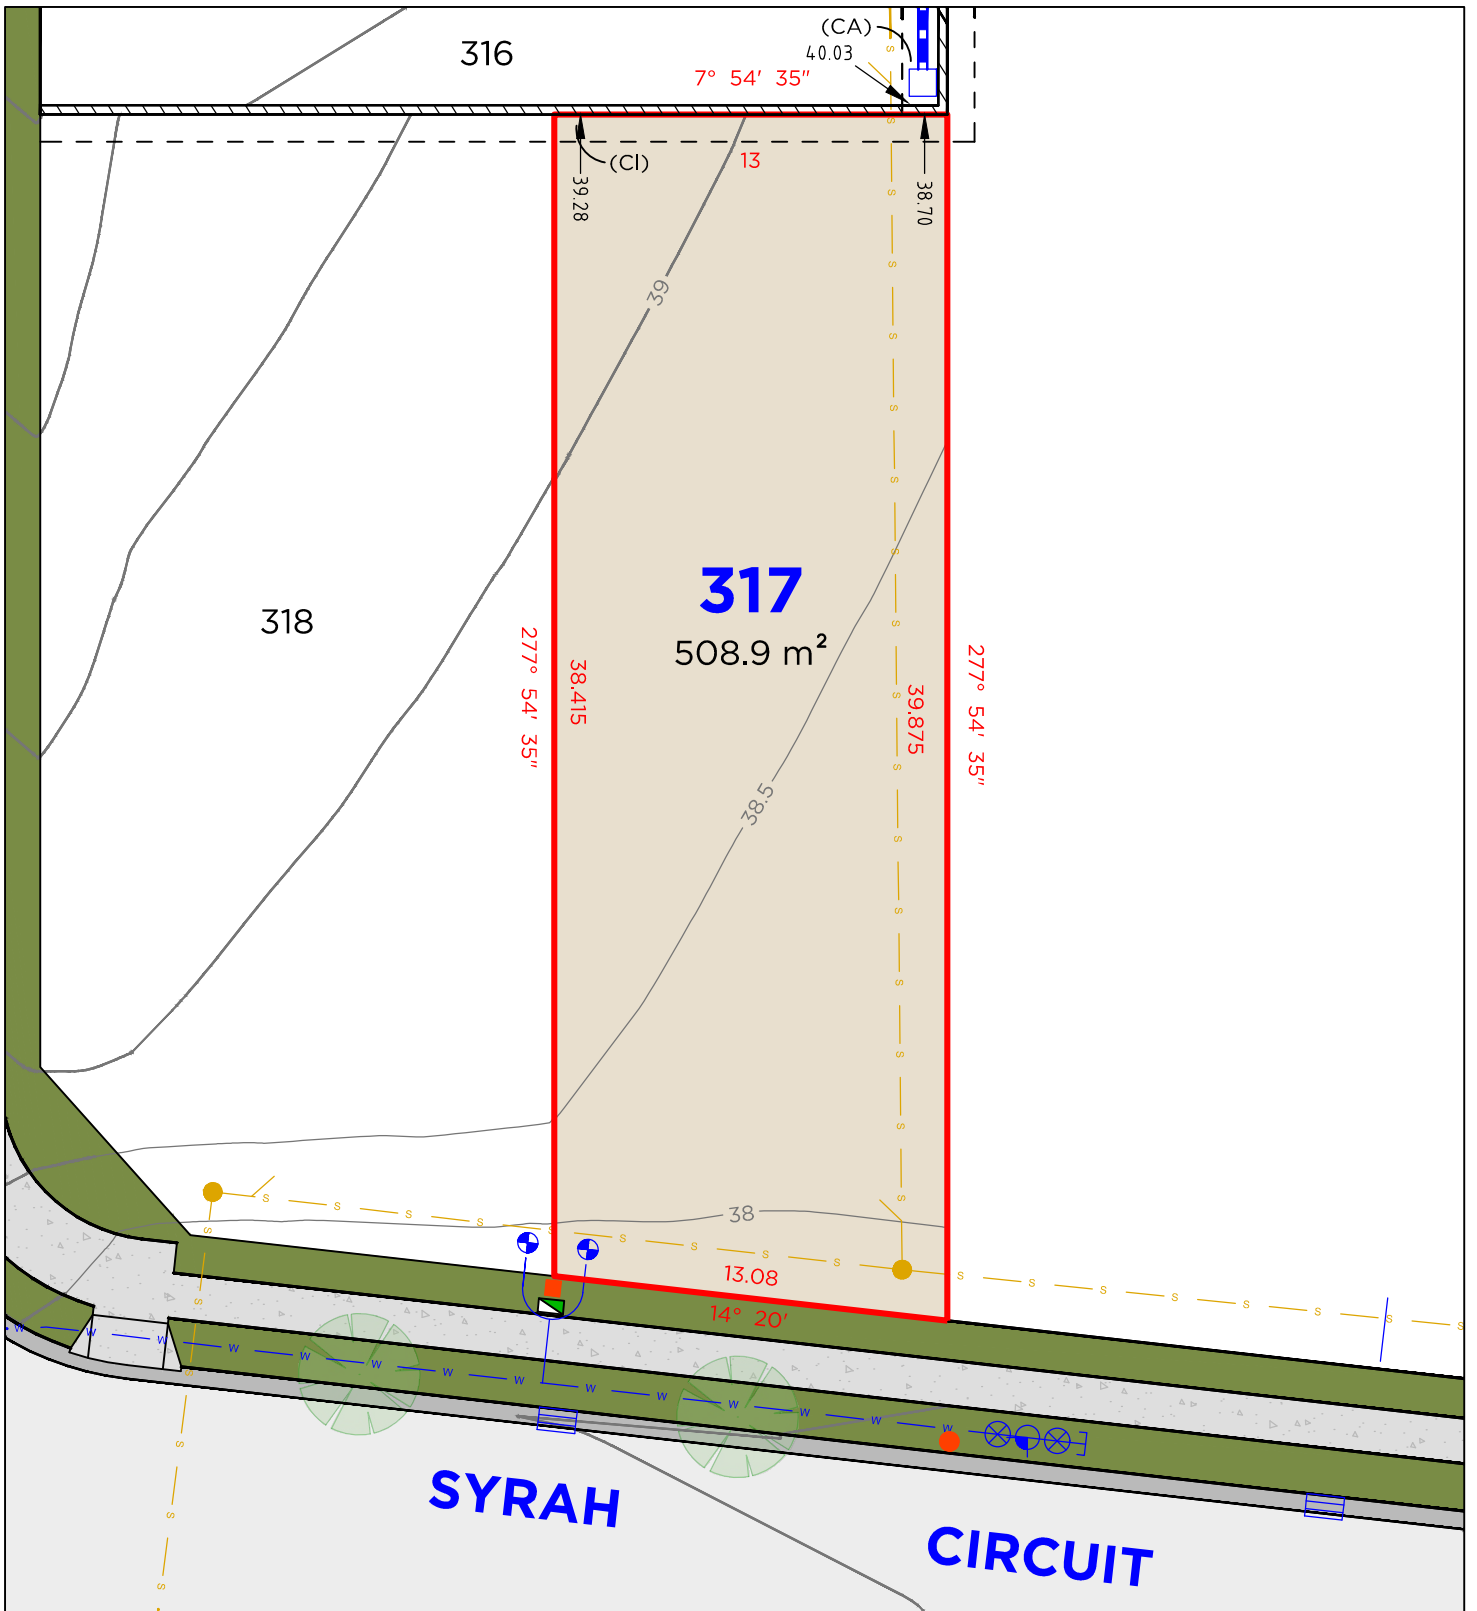

LEGEND

	BOUNDARY LINE		TELSTRA PIT
	ADJACENT BOUNDARY		ELECTRICAL PILLAR
	EASEMENT		LIGHT POLE
	SEWER		SEWER MAN HOLE
	WATERMAIN		WATER METER
	STORMWATER		DRAINAGE PIT
	RETAINING WALL		KERB INLET PIT
	STOP VALVE		HYDRANT

EASEMENTS

- (CA) EASEMENT TO DRAIN WATER 1.5 WIDE
(CI) EASEMENT FOR SUPPORT 0.9 WIDE


DISCLAIMER

- THIS PLAN HAS BEEN COMPILED FROM DESIGN PLANS AT THE SCALE/S STATED. IT IS RECOMMENDED THAT A SURVEY IS UNDERTAKEN PRIOR TO THE PREPARATION OF CONSTRUCTION DRAWINGS. THE PLAN IS SUITABLE FOR DESIGN ONLY & MAY NOT BE SUITABLE FOR ANY OTHER PURPOSE OR FOR USE AT ANY OTHER SCALES/S.
- THE BOUNDARIES & SERVICES SHOWN ARE APPROXIMATE ONLY. FURTHER SURVEY WILL BE REQUIRED IF CONSTRUCTION IS TO TAKE PLACE ON OR ADJACENT TO THE BOUNDARIES.

DELFS LASCELLES
CONSULTING SURVEYORS



LOT 318

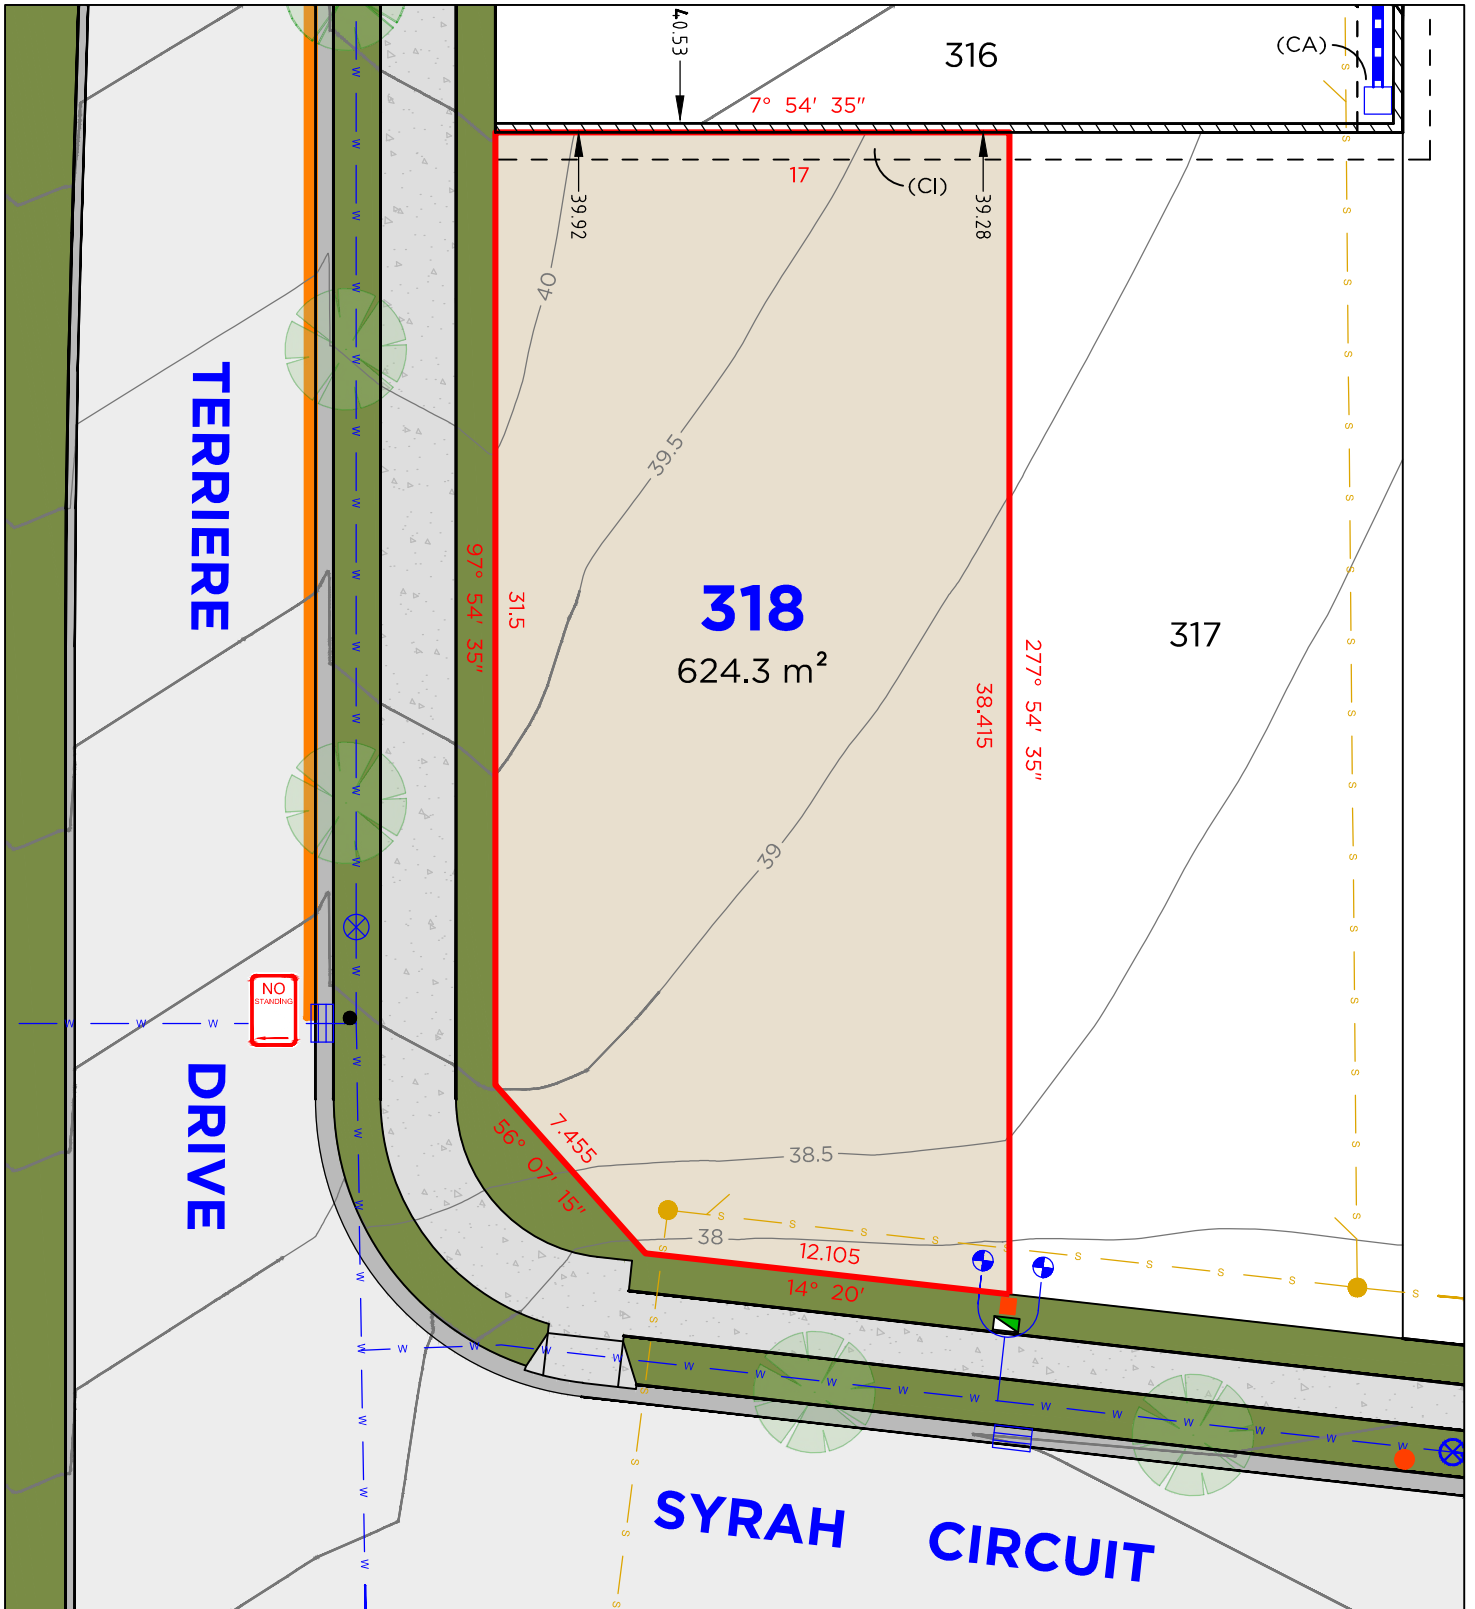

LEGEND

	BOUNDARY LINE
	ADJACENT BOUNDARY
	NO STANDING ZONE
	EASEMENT
	SEWER
	WATERMAIN
	STORMWATER
	RETAINING WALL

	TELSTRA PIT
	ELECTRICAL PILLAR
	LIGHT POLE
	SEWER MAN HOLE
	WATER METER
	DRAINAGE PIT
	KERB INLET PIT
	HYDRANT

EASEMENTS

(CA)	EASEMENT TO DRAIN WATER 1.5 WIDE
(CI)	EASEMENT FOR SUPPORT 0.9 WIDE


DISCLAIMER

- THIS PLAN HAS BEEN COMPILED FROM DESIGN PLANS AT THE SCALE/S STATED. IT IS RECOMMENDED THAT A SURVEY IS UNDERTAKEN PRIOR TO THE PREPARATION OF CONSTRUCTION DRAWINGS. THE PLAN IS SUITABLE FOR DESIGN ONLY & MAY NOT BE SUITABLE FOR ANY OTHER PURPOSE OR FOR USE AT ANY OTHER SCALES/S.
- THE BOUNDARIES & SERVICES SHOWN ARE APPROXIMATE ONLY. FURTHER SURVEY WILL BE REQUIRED IF CONSTRUCTION IS TO TAKE PLACE ON OR ADJACENT TO THE BOUNDARIES.

DELFS LASCELLES
CONSULTING SURVEYORS



LOT 319

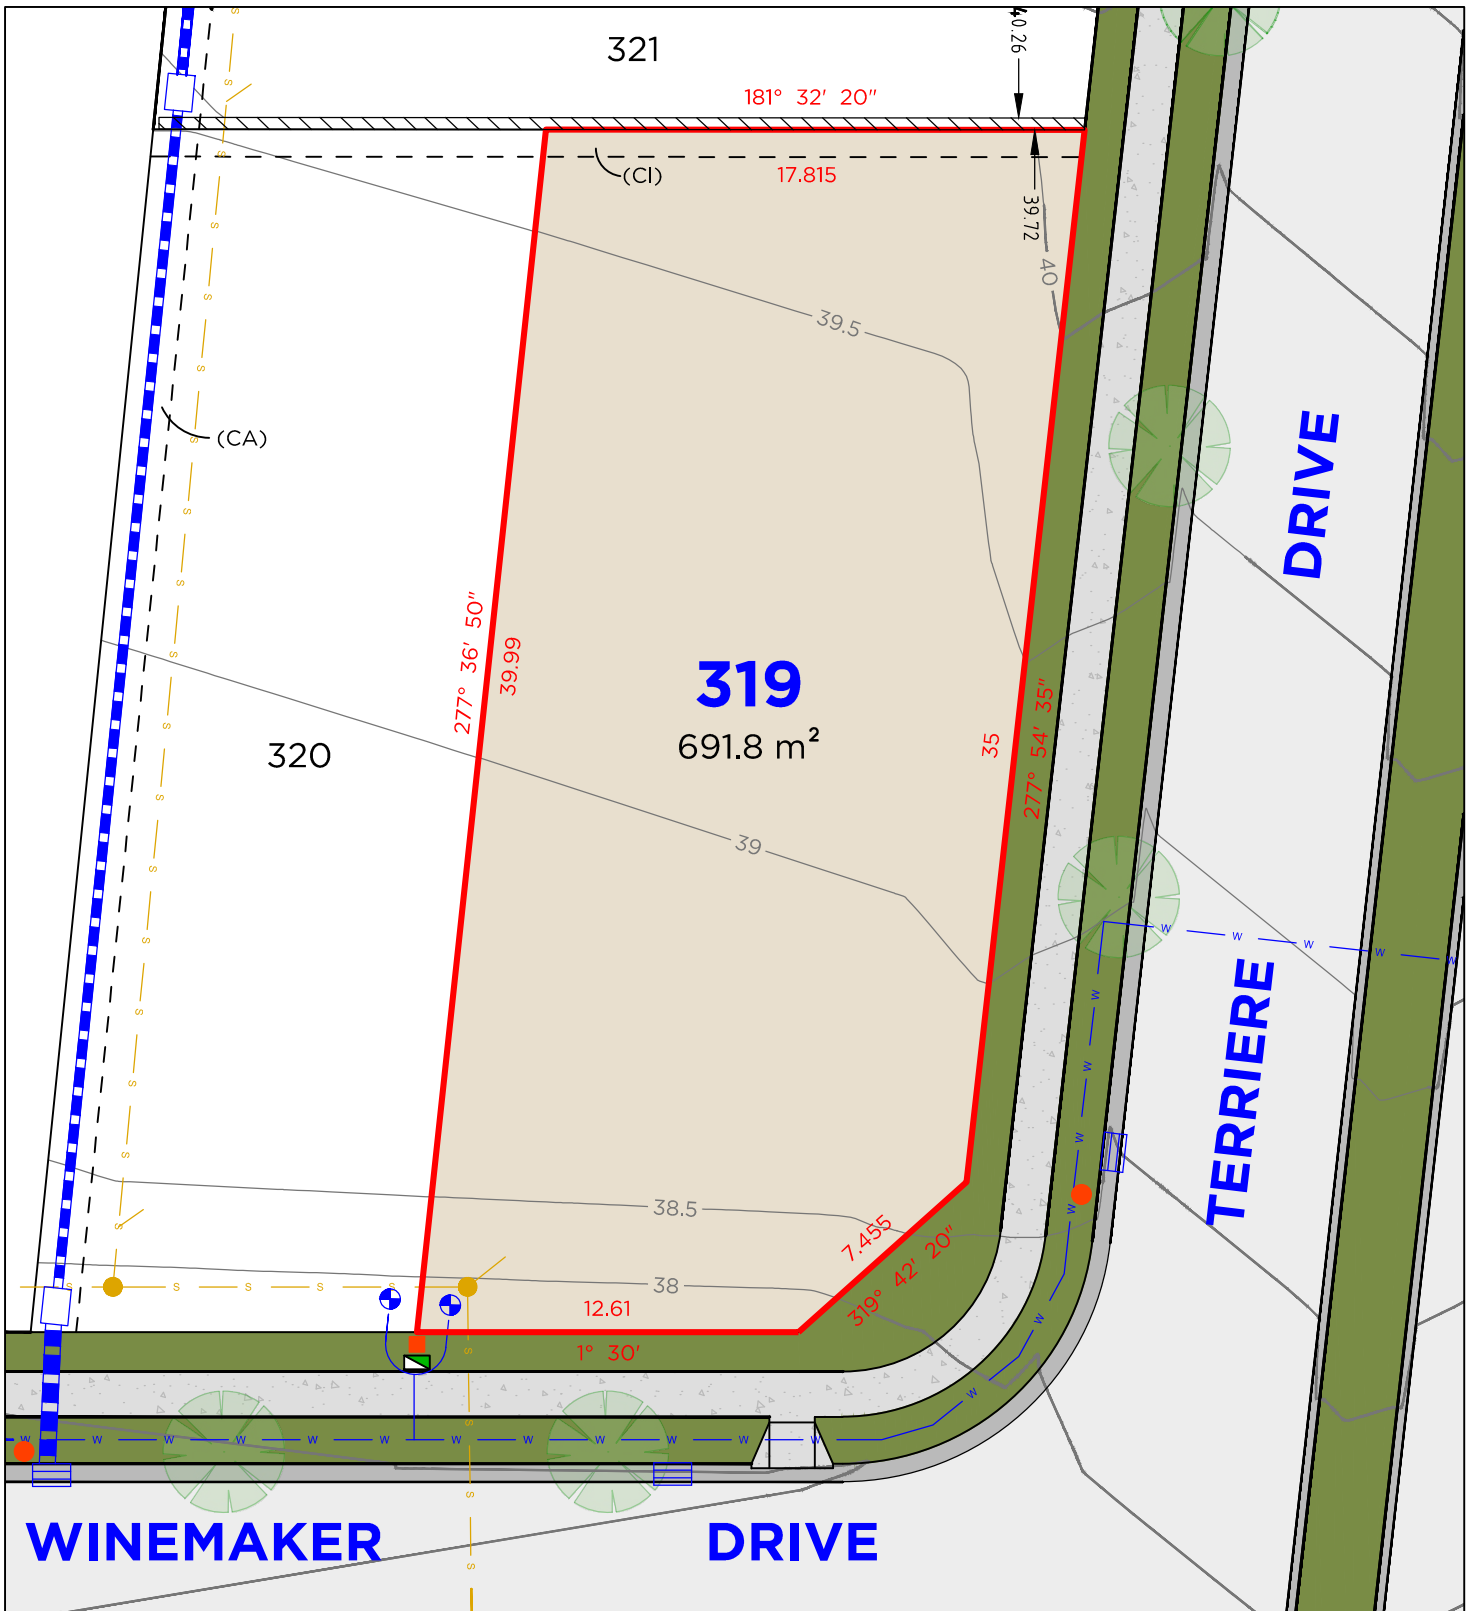

DELFS LASCELLES
CONSULTING SURVEYORS



260 MAITLAND ROAD, P: (02) 4964 4886
MAYFIELD NSW 2304 E: admin@delacs.com.au


DATE: 02.04.2026

DATUM: A.H.D.

SCALE: 1:250 (A4)

PROJECT No. **25506**

LOT 320

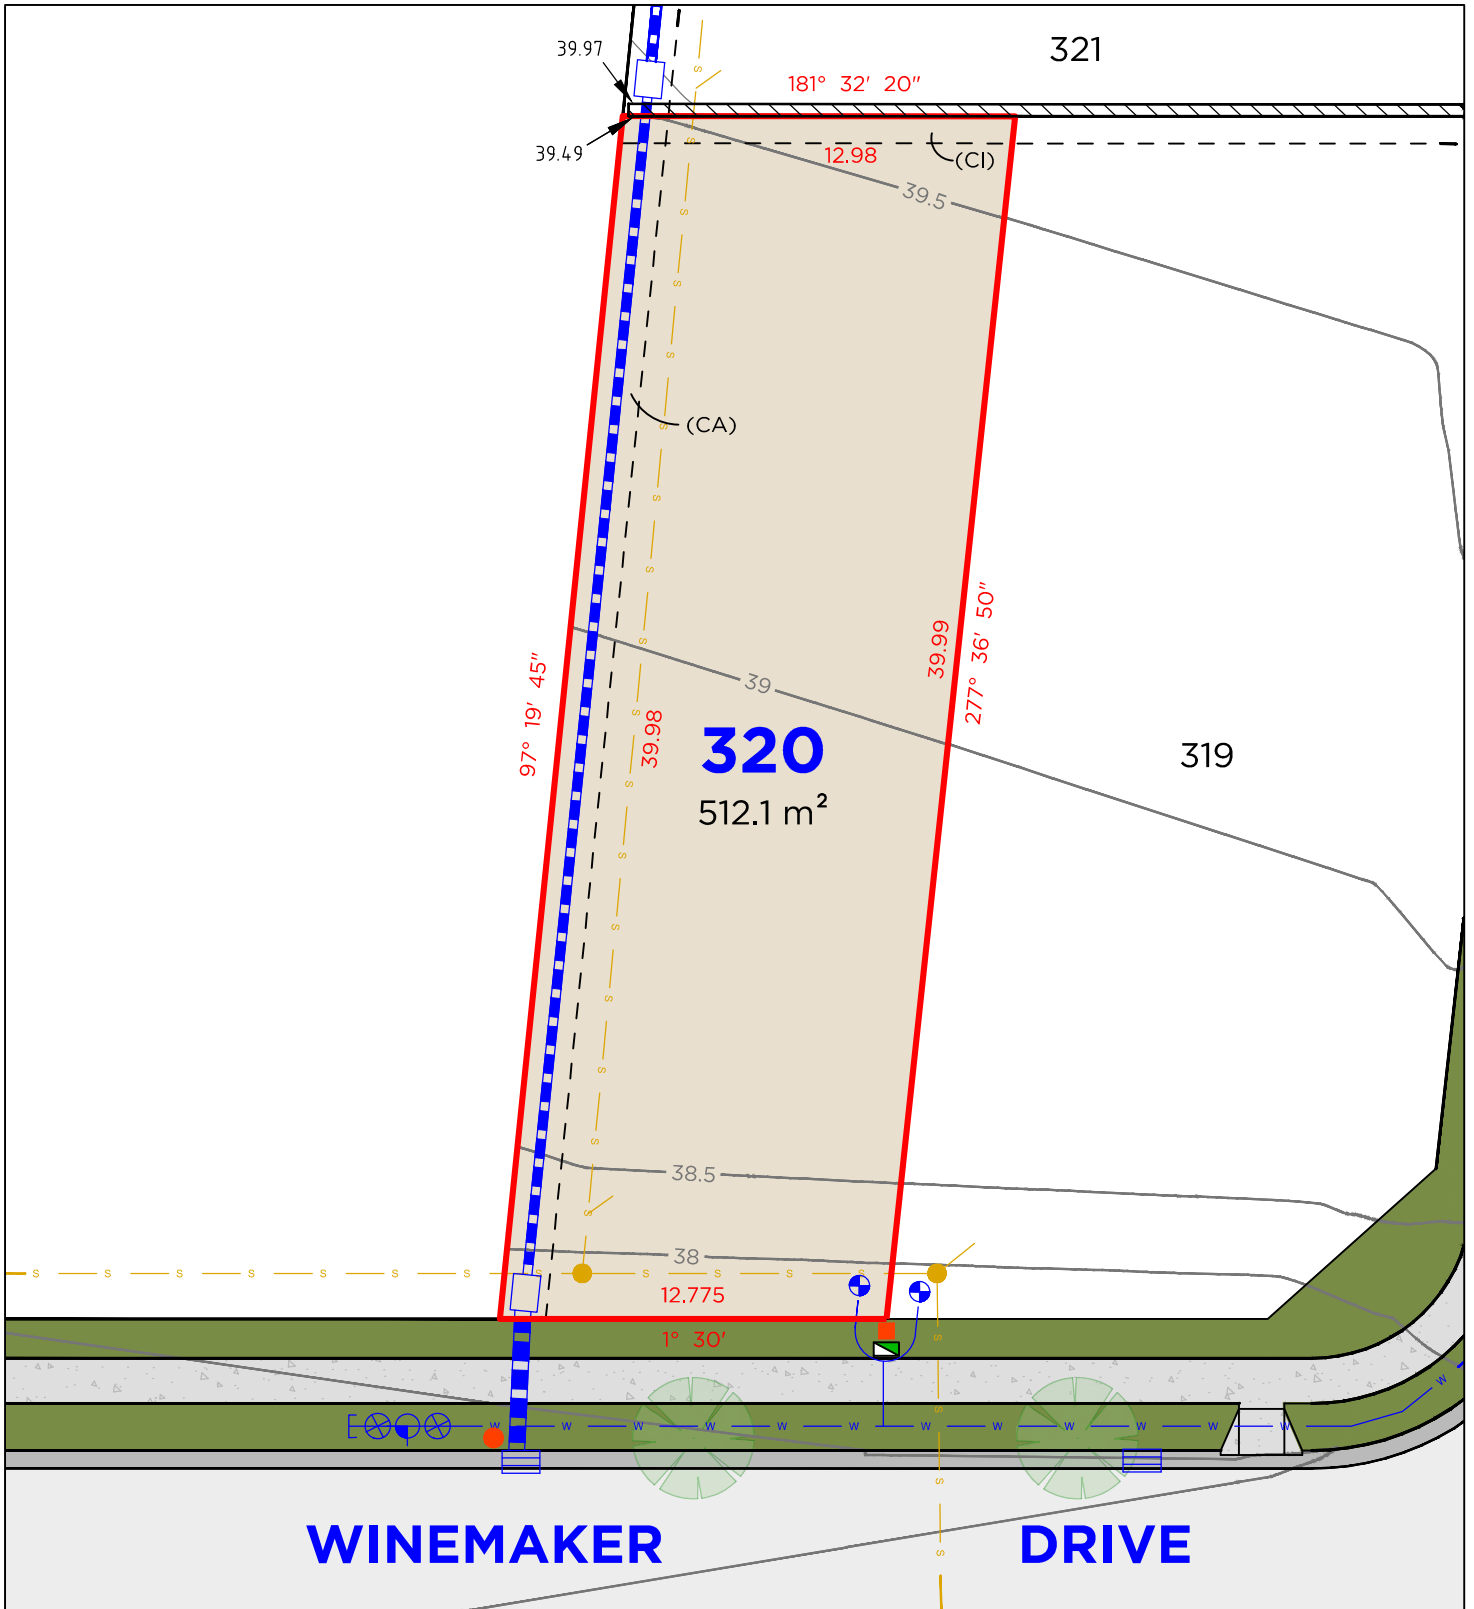

LEGEND

	BOUNDARY LINE
	ADJACENT BOUNDARY
	EASEMENT
	SEWER
	WATERMAIN
	STORMWATER
	RETAINING WALL
	STOP VALVE

	TELSTRA PIT
	ELECTRICAL PILLAR
	LIGHT POLE
	SEWER MAN HOLE
	WATER METER
	DRAINAGE PIT
	KERB INLET PIT
	HYDRANT

EASEMENTS

- (CA) EASEMENT TO DRAIN WATER 1.5 WIDE
(CI) EASEMENT FOR SUPPORT 0.9 WIDE


DISCLAIMER

1. THIS PLAN HAS BEEN COMPILED FROM DESIGN PLANS AT THE SCALE/S STATED. IT IS RECOMMENDED THAT A SURVEY IS UNDERTAKEN PRIOR TO THE PREPARATION OF CONSTRUCTION DRAWINGS. THE PLAN IS SUITABLE FOR DESIGN ONLY & MAY NOT BE SUITABLE FOR ANY OTHER PURPOSE OR FOR USE AT ANY OTHER SCALES/S.
2. THE BOUNDARIES & SERVICES SHOWN ARE APPROXIMATE ONLY. FURTHER SURVEY WILL BE REQUIRED IF CONSTRUCTION IS TO TAKE PLACE ON OR ADJACENT TO THE BOUNDARIES.

DELFS LASCELLES
CONSULTING SURVEYORS



LOT 321

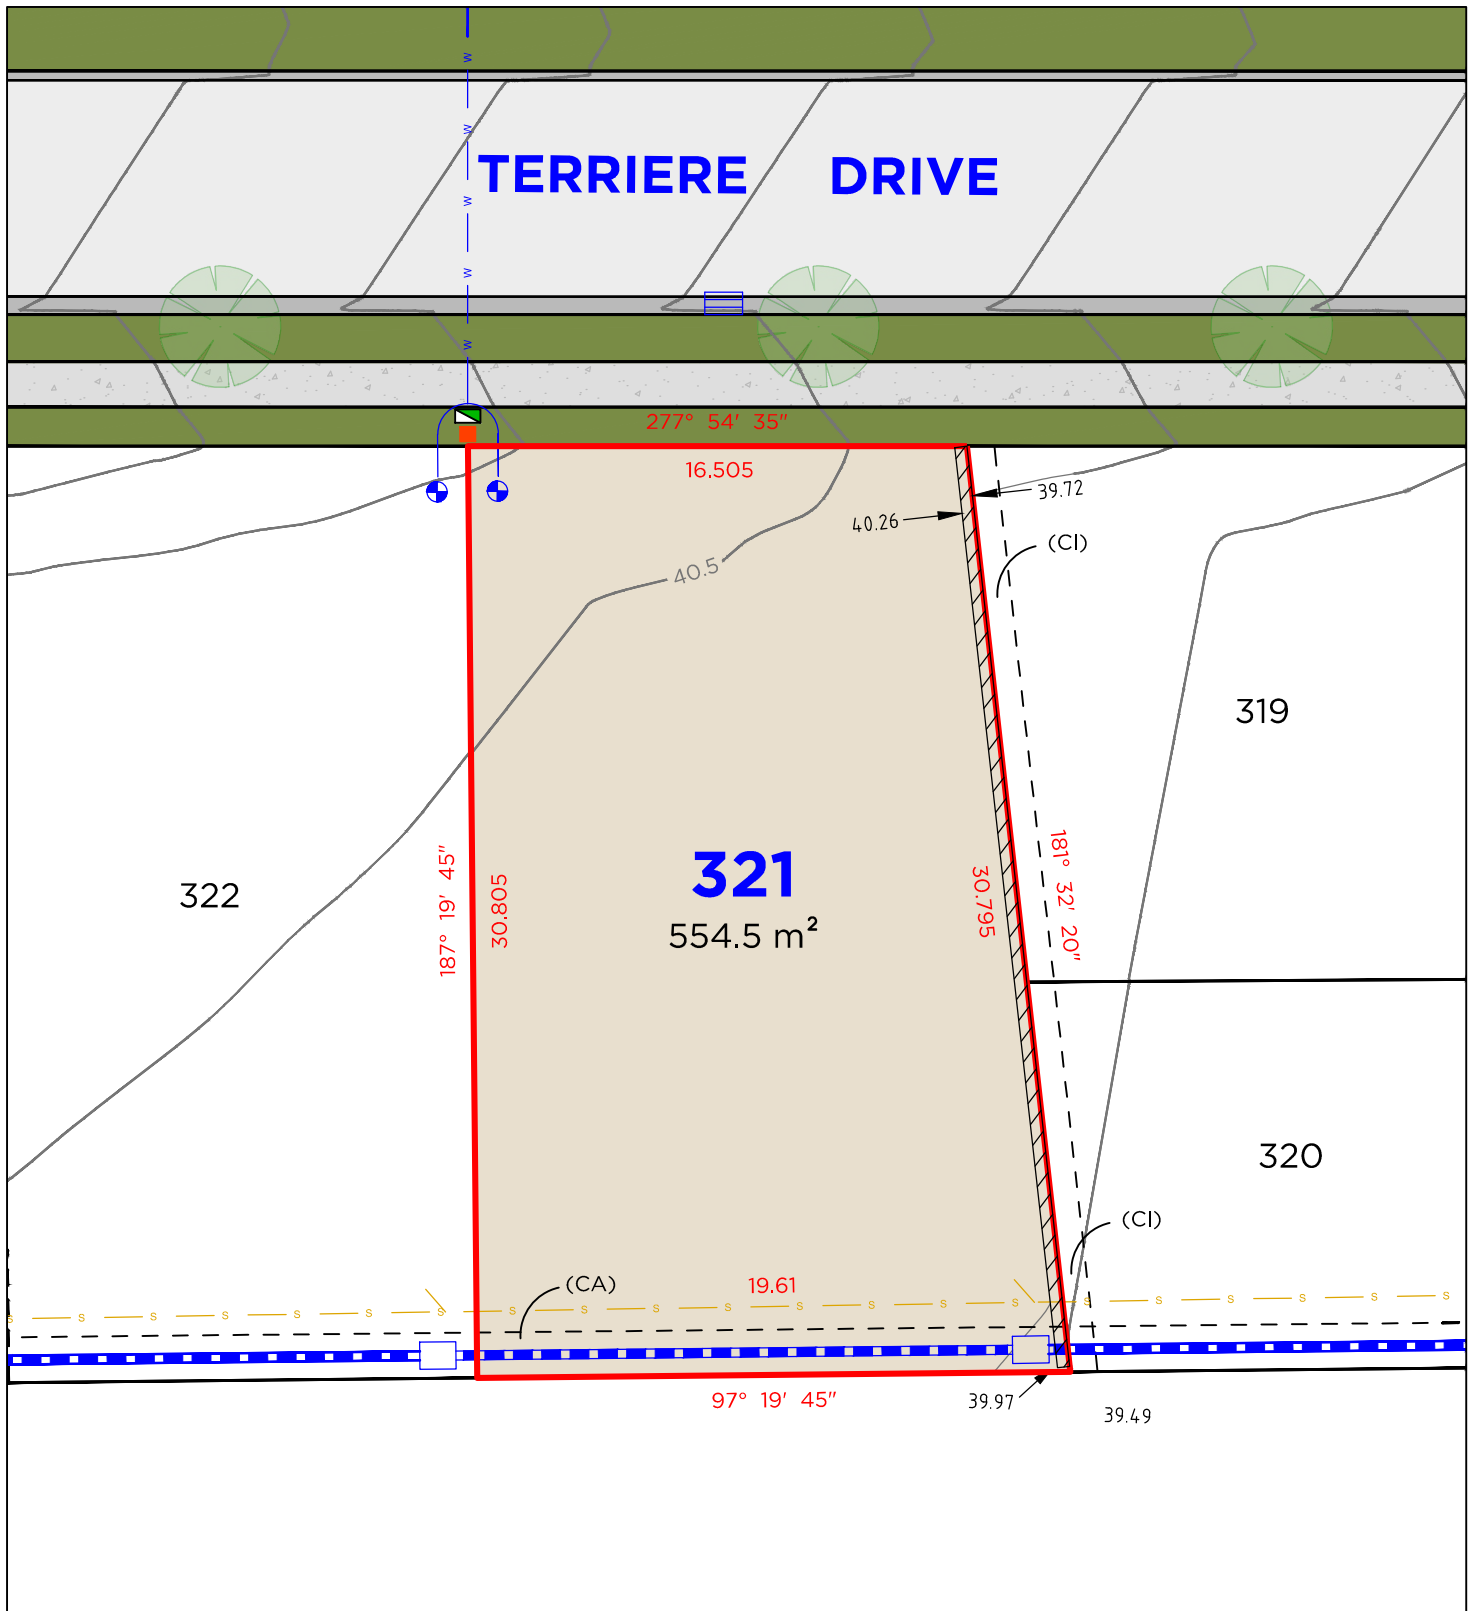

LEGEND

—	BOUNDARY LINE
---	ADJACENT BOUNDARY
---	EASEMENT
— s —	SEWER
— w —	WATERMAIN
— [] —	STORMWATER
/ / /	RETAINING WALL

	TELSTRA PIT
	ELECTRICAL PILLAR
	SEWER MAN HOLE
	WATER METER
	DRAINAGE PIT
	KERB INLET PIT
	HYDRANT
	STOP VALVE

EASEMENTS

(CA)	EASEMENT TO DRAIN WATER 1.5 WIDE
(CI)	EASEMENT FOR SUPPORT 0.9 WIDE


DISCLAIMER

1. THIS PLAN HAS BEEN COMPILED FROM DESIGN PLANS AT THE SCALE/S STATED. IT IS RECOMMENDED THAT A SURVEY IS UNDERTAKEN PRIOR TO THE PREPARATION OF CONSTRUCTION DRAWINGS. THE PLAN IS SUITABLE FOR DESIGN ONLY & MAY NOT BE SUITABLE FOR ANY OTHER PURPOSE OR FOR USE AT ANY OTHER SCALES/S.
2. THE BOUNDARIES & SERVICES SHOWN ARE APPROXIMATE ONLY. FURTHER SURVEY WILL BE REQUIRED IF CONSTRUCTION IS TO TAKE PLACE ON OR ADJACENT TO THE BOUNDARIES.

DELFS LASCELLES
CONSULTING SURVEYORS



LOT 322

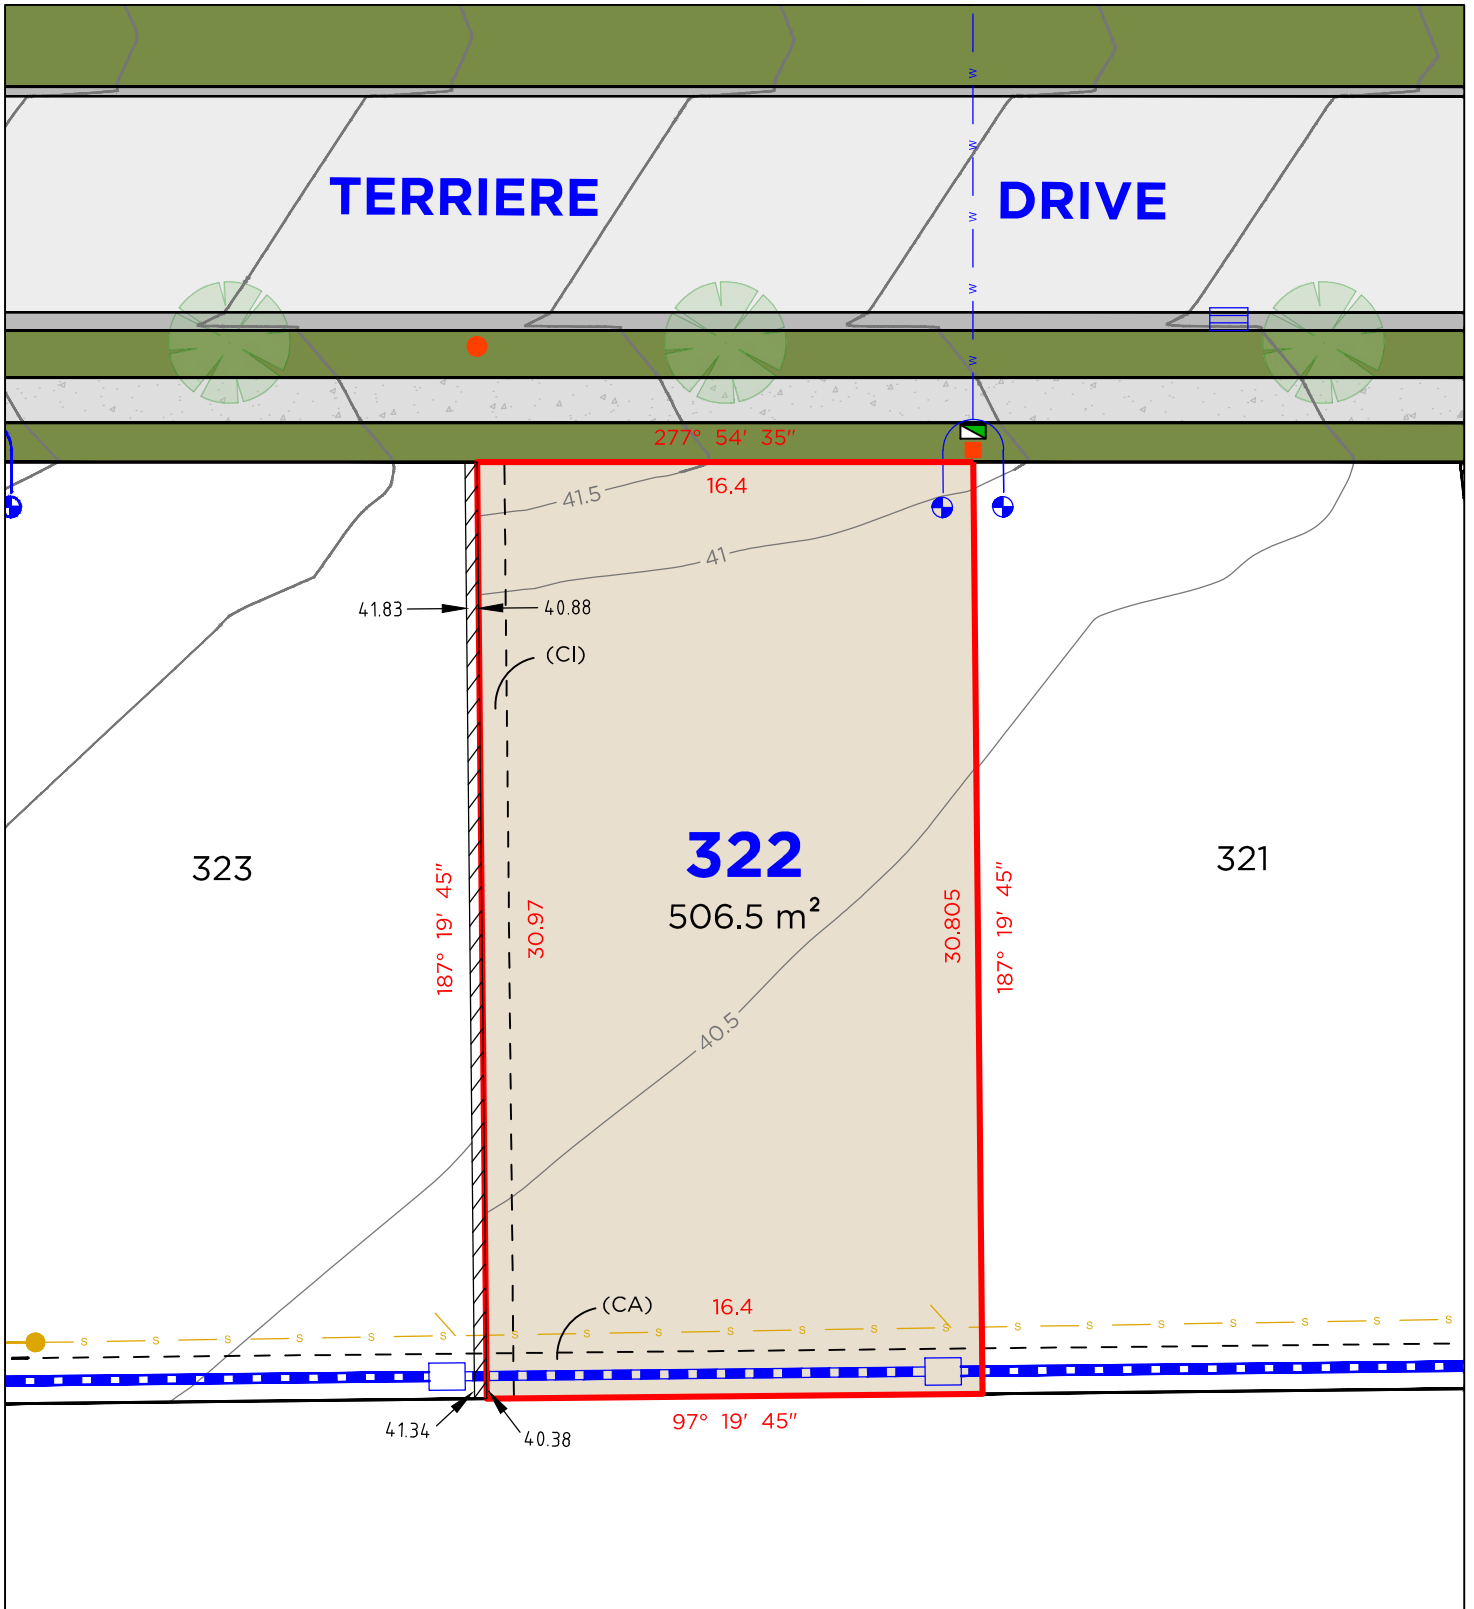

LEGEND

	BOUNDARY LINE		TELSTRA PIT
	ADJACENT BOUNDARY		ELECTRICAL PILLAR
	EASEMENT		LIGHT POLE
	SEWER		SEWER MAN HOLE
	WATERMAIN		WATER METER
	STORMWATER		DRAINAGE PIT
	RETAINING WALL		KERB INLET PIT

EASEMENTS

- (CA) EASEMENT TO DRAIN WATER 1.5 WIDE
(CI) EASEMENT FOR SUPPORT 0.9 WIDE


DISCLAIMER

- THIS PLAN HAS BEEN COMPILED FROM DESIGN PLANS AT THE SCALE/S STATED. IT IS RECOMMENDED THAT A SURVEY IS UNDERTAKEN PRIOR TO THE PREPARATION OF CONSTRUCTION DRAWINGS. THE PLAN IS SUITABLE FOR DESIGN ONLY & MAY NOT BE SUITABLE FOR ANY OTHER PURPOSE OR FOR USE AT ANY OTHER SCALES/S.
- THE BOUNDARIES & SERVICES SHOWN ARE APPROXIMATE ONLY. FURTHER SURVEY WILL BE REQUIRED IF CONSTRUCTION IS TO TAKE PLACE ON OR ADJACENT TO THE BOUNDARIES.

DELFS LASCELLES
CONSULTING SURVEYORS



LOT 323

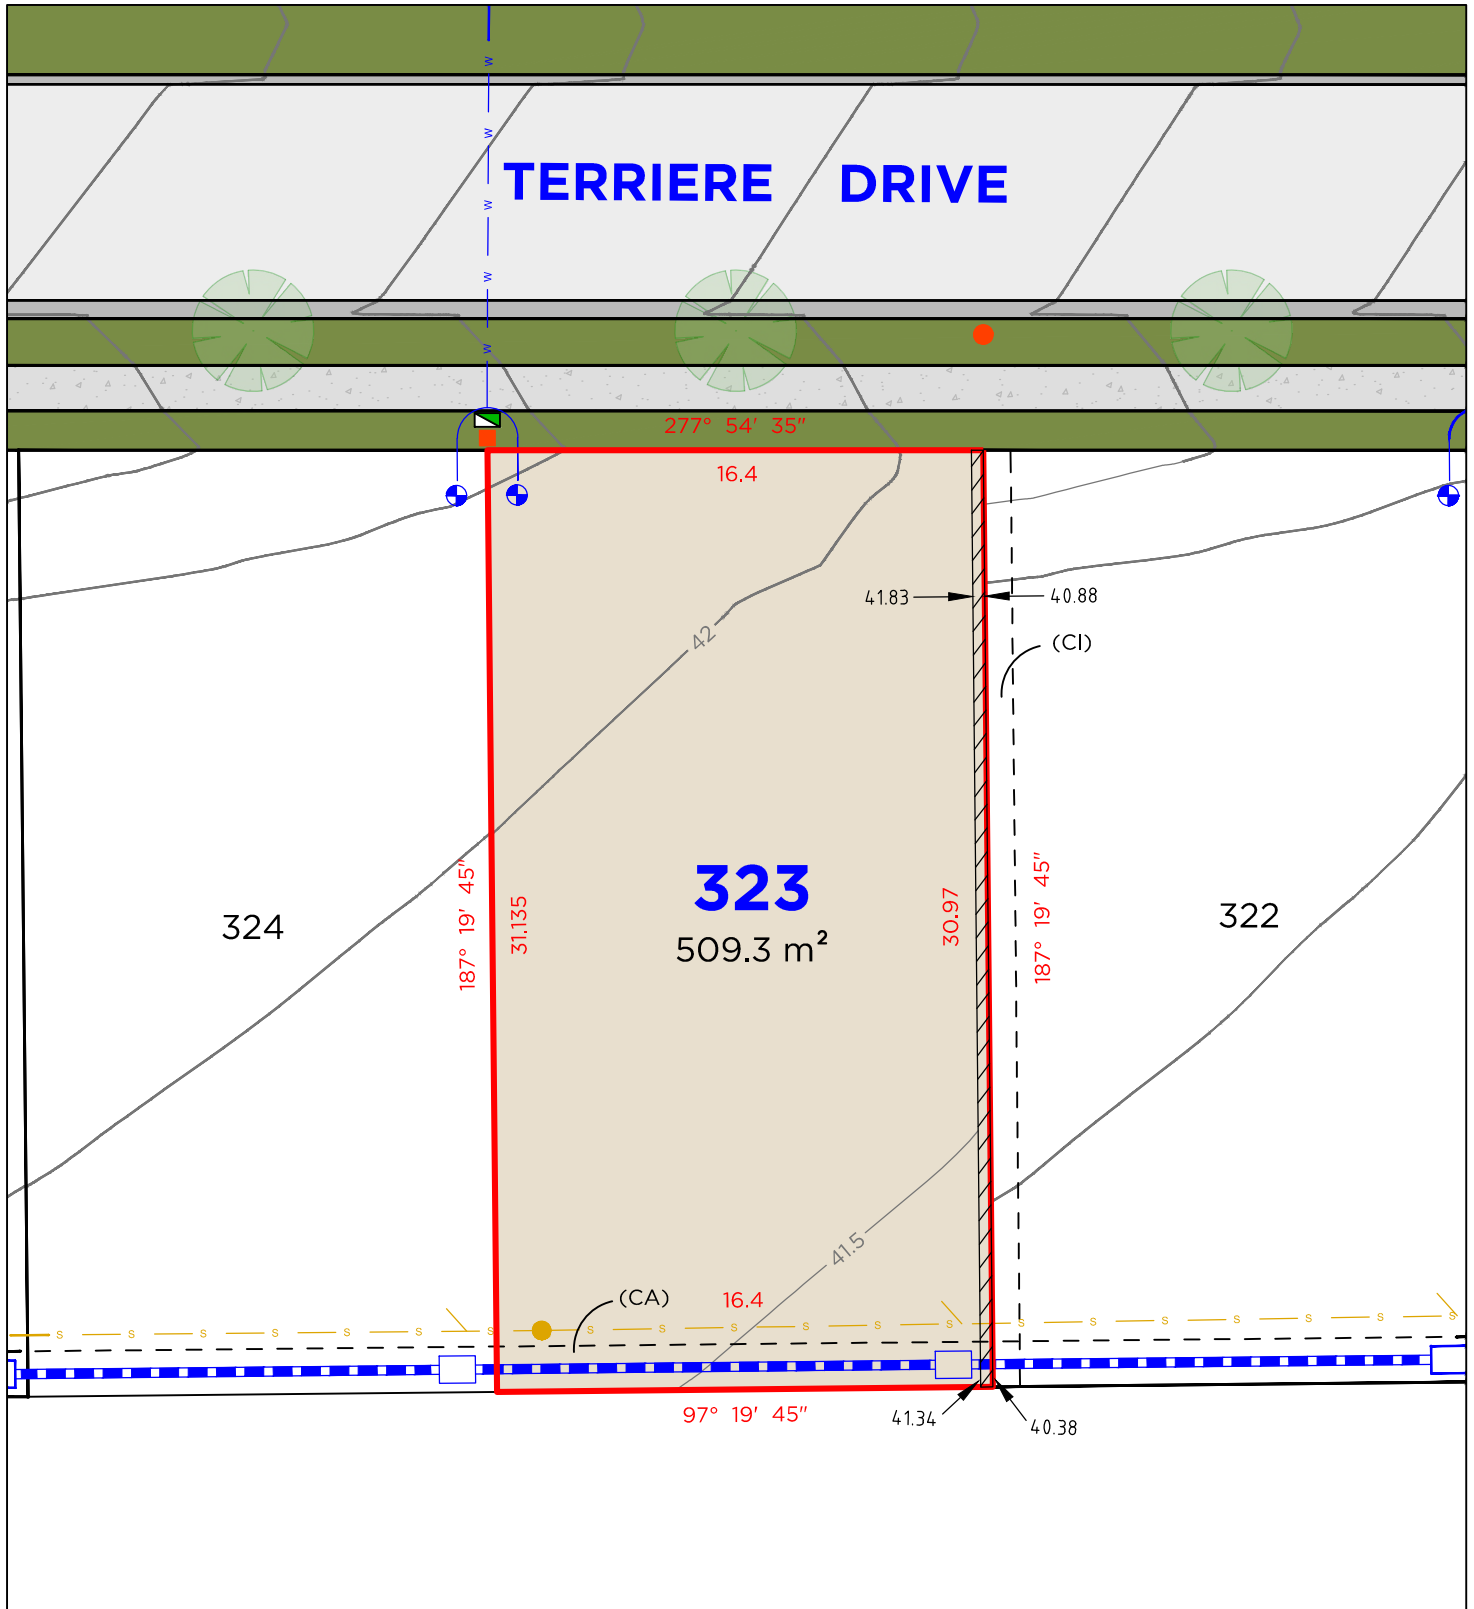

LEGEND

	BOUNDARY LINE		TELSTRA PIT
	ADJACENT BOUNDARY		ELECTRICAL PILLAR
	EASEMENT		LIGHT POLE
	SEWER		SEWER MAN HOLE
	WATERMAIN		WATER METER
	STORMWATER		DRAINAGE PIT
	RETAINING WALL		KERB INLET PIT

EASEMENTS

- (CA) EASEMENT TO DRAIN WATER 1.5 WIDE
(CI) EASEMENT FOR SUPPORT 0.9 WIDE


DISCLAIMER

1. THIS PLAN HAS BEEN COMPILED FROM DESIGN PLANS AT THE SCALE/S STATED. IT IS RECOMMENDED THAT A SURVEY IS UNDERTAKEN PRIOR TO THE PREPARATION OF CONSTRUCTION DRAWINGS. THE PLAN IS SUITABLE FOR DESIGN ONLY & MAY NOT BE SUITABLE FOR ANY OTHER PURPOSE OR FOR USE AT ANY OTHER SCALES/S.
2. THE BOUNDARIES & SERVICES SHOWN ARE APPROXIMATE ONLY. FURTHER SURVEY WILL BE REQUIRED IF CONSTRUCTION IS TO TAKE PLACE ON OR ADJACENT TO THE BOUNDARIES.

DELFS LASCELLES
CONSULTING SURVEYORS



LOT 324

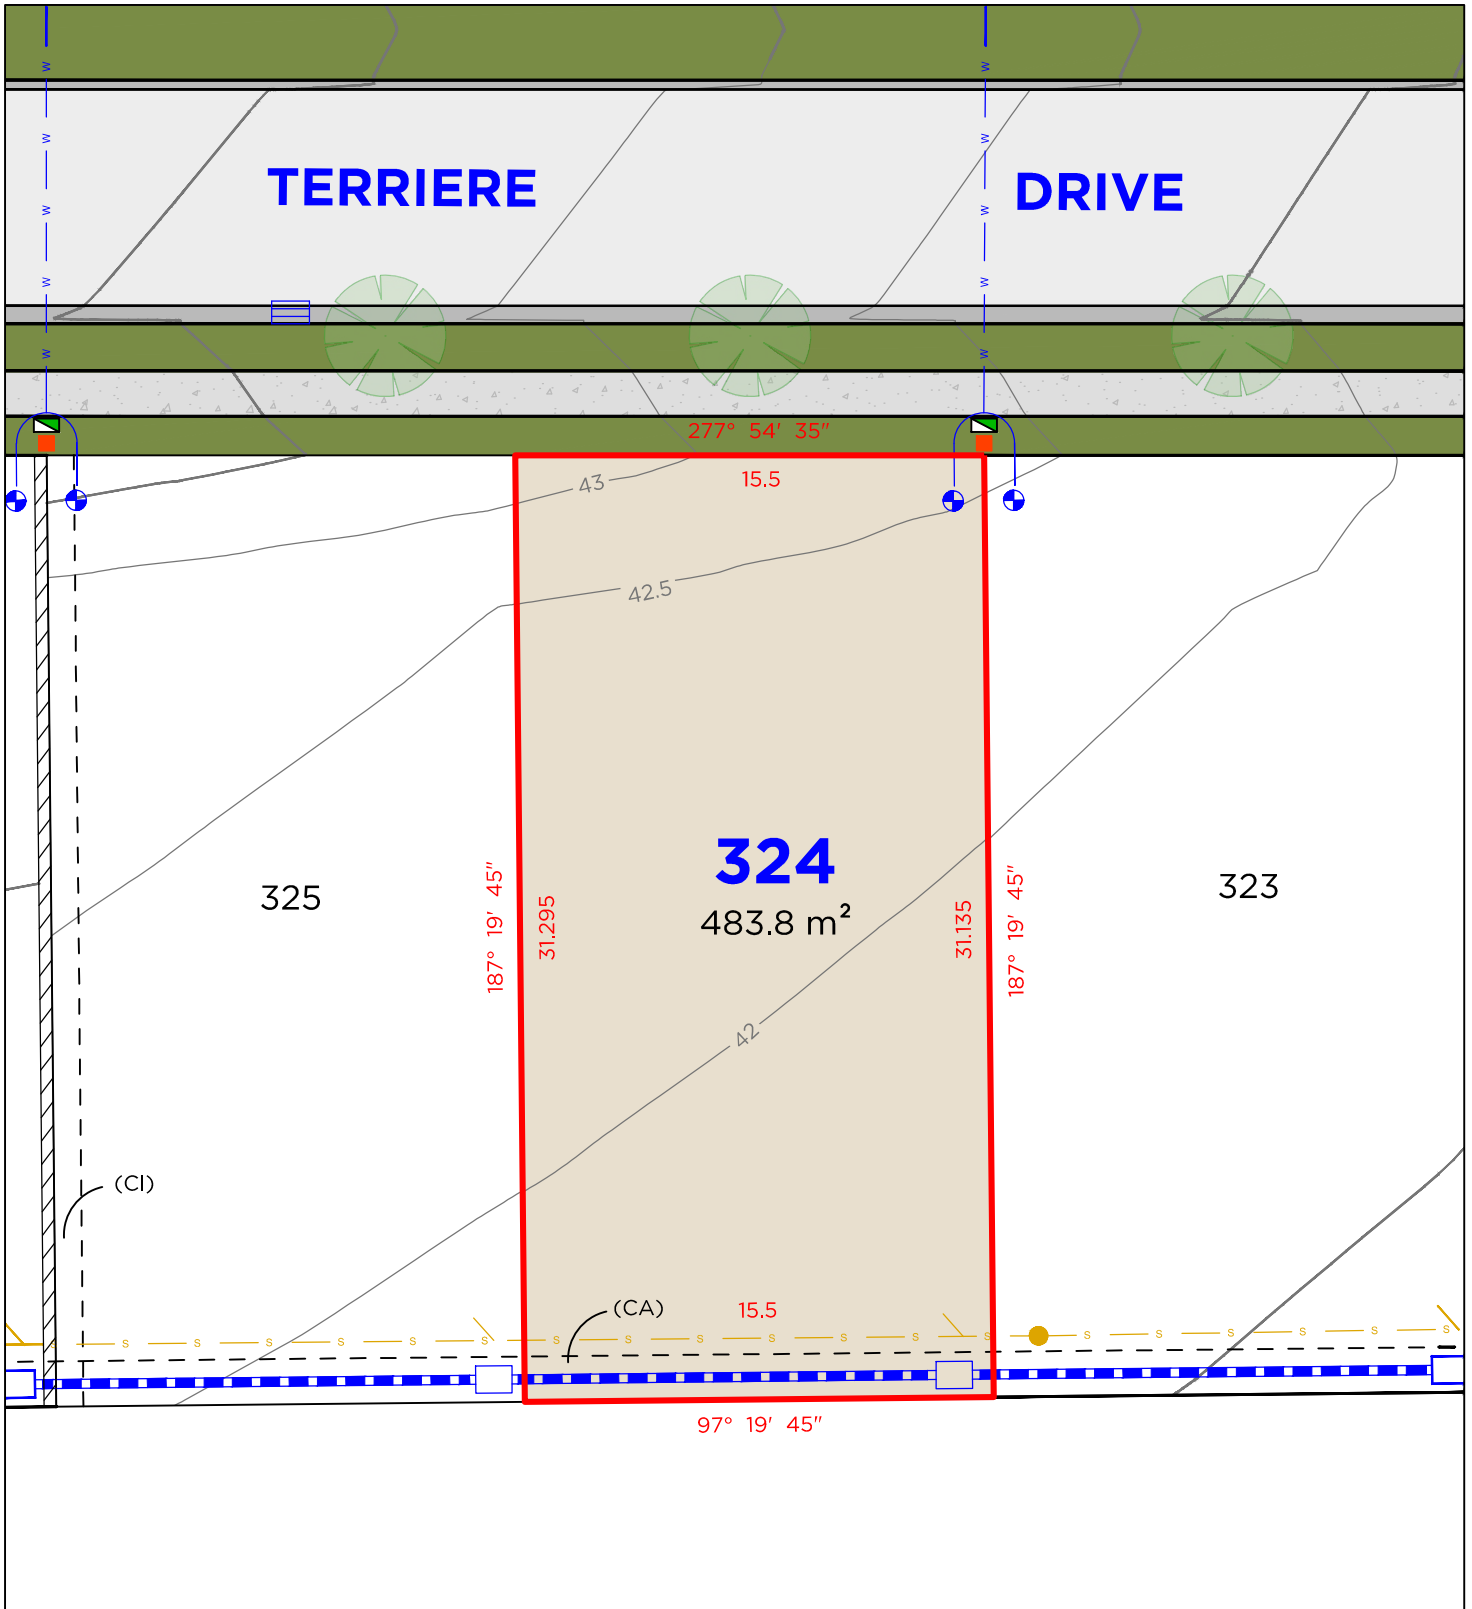

LEGEND

	BOUNDARY LINE		TELSTRA PIT
	ADJACENT BOUNDARY		ELECTRICAL PILLAR
	EASEMENT		SEWER MAN HOLE
	SEWER		WATER METER
	WATERMAIN		DRAINAGE PIT
	STORMWATER		KERB INLET PIT
	RETAINING WALL		

EASEMENTS

- (CA) EASEMENT TO DRAIN WATER 1.5 WIDE
(CI) EASEMENT FOR SUPPORT 0.9 WIDE


DISCLAIMER

1. THIS PLAN HAS BEEN COMPILED FROM DESIGN PLANS AT THE SCALE/S STATED. IT IS RECOMMENDED THAT A SURVEY IS UNDERTAKEN PRIOR TO THE PREPARATION OF CONSTRUCTION DRAWINGS. THE PLAN IS SUITABLE FOR DESIGN ONLY & MAY NOT BE SUITABLE FOR ANY OTHER PURPOSE OR FOR USE AT ANY OTHER SCALES/S.
2. THE BOUNDARIES & SERVICES SHOWN ARE APPROXIMATE ONLY. FURTHER SURVEY WILL BE REQUIRED IF CONSTRUCTION IS TO TAKE PLACE ON OR ADJACENT TO THE BOUNDARIES.

DELFS LASCELLES
CONSULTING SURVEYORS



LOT 325

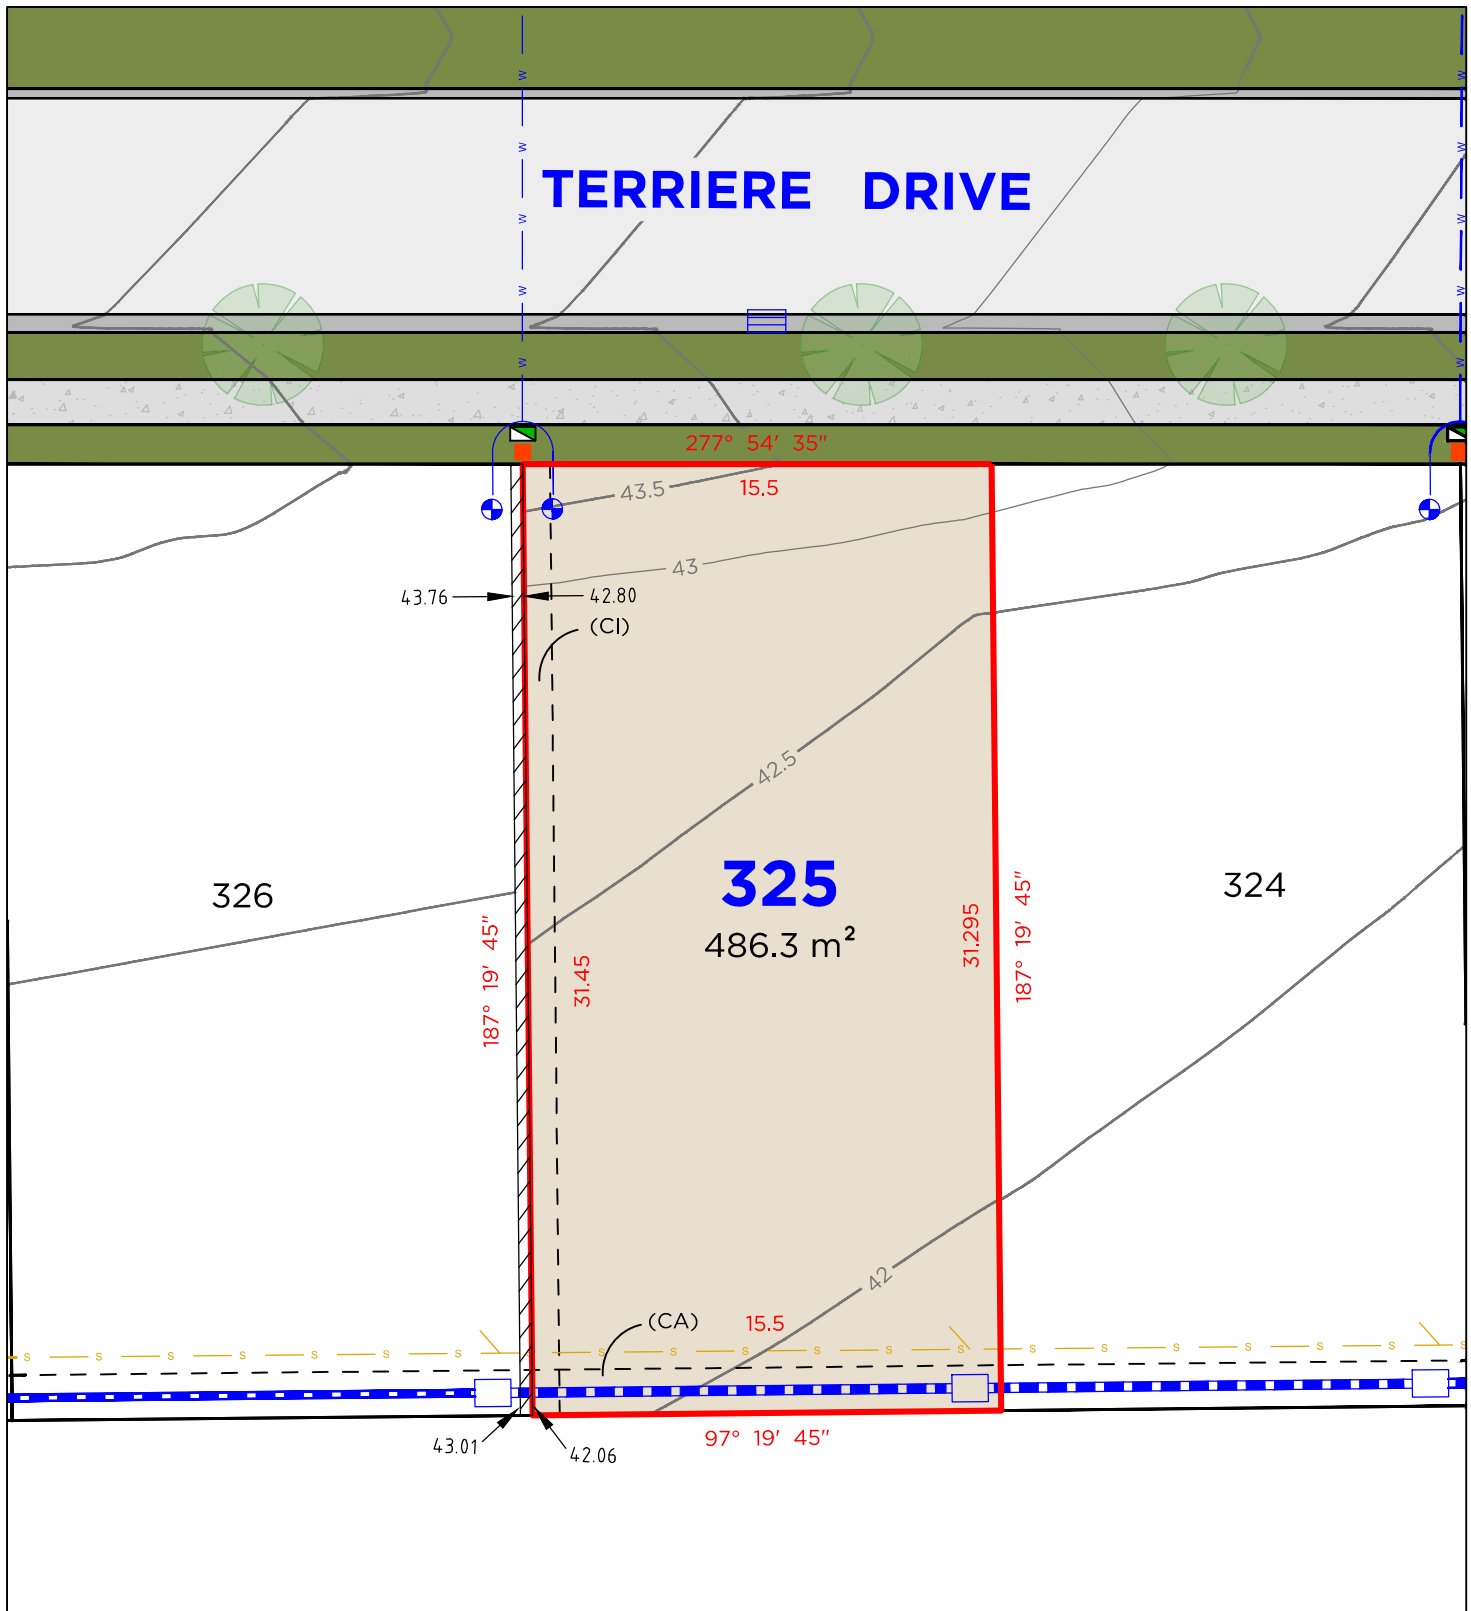

LEGEND

—	BOUNDARY LINE
---	ADJACENT BOUNDARY
---	EASEMENT
S	SEWER
W	WATERMAIN
---	STORMWATER
/ / /	RETAINING WALL

■	TELSTRA PIT
■	ELECTRICAL PILLAR
●	SEWER MAN HOLE
●	WATER METER
□	DRAINAGE PIT
▭	KERB INLET PIT

EASEMENTS

- (CA) EASEMENT TO DRAIN WATER 1.5 WIDE
- (CI) EASEMENT FOR SUPPORT 0.9 WIDE


DISCLAIMER

- THIS PLAN HAS BEEN COMPILED FROM DESIGN PLANS AT THE SCALE/S STATED. IT IS RECOMMENDED THAT A SURVEY IS UNDERTAKEN PRIOR TO THE PREPARATION OF CONSTRUCTION DRAWINGS. THE PLAN IS SUITABLE FOR DESIGN ONLY & MAY NOT BE SUITABLE FOR ANY OTHER PURPOSE OR FOR USE AT ANY OTHER SCALES/S.
- THE BOUNDARIES & SERVICES SHOWN ARE APPROXIMATE ONLY. FURTHER SURVEY WILL BE REQUIRED IF CONSTRUCTION IS TO TAKE PLACE ON OR ADJACENT TO THE BOUNDARIES.

DELFS LASCELLES
CONSULTING SURVEYORS



LOT 326

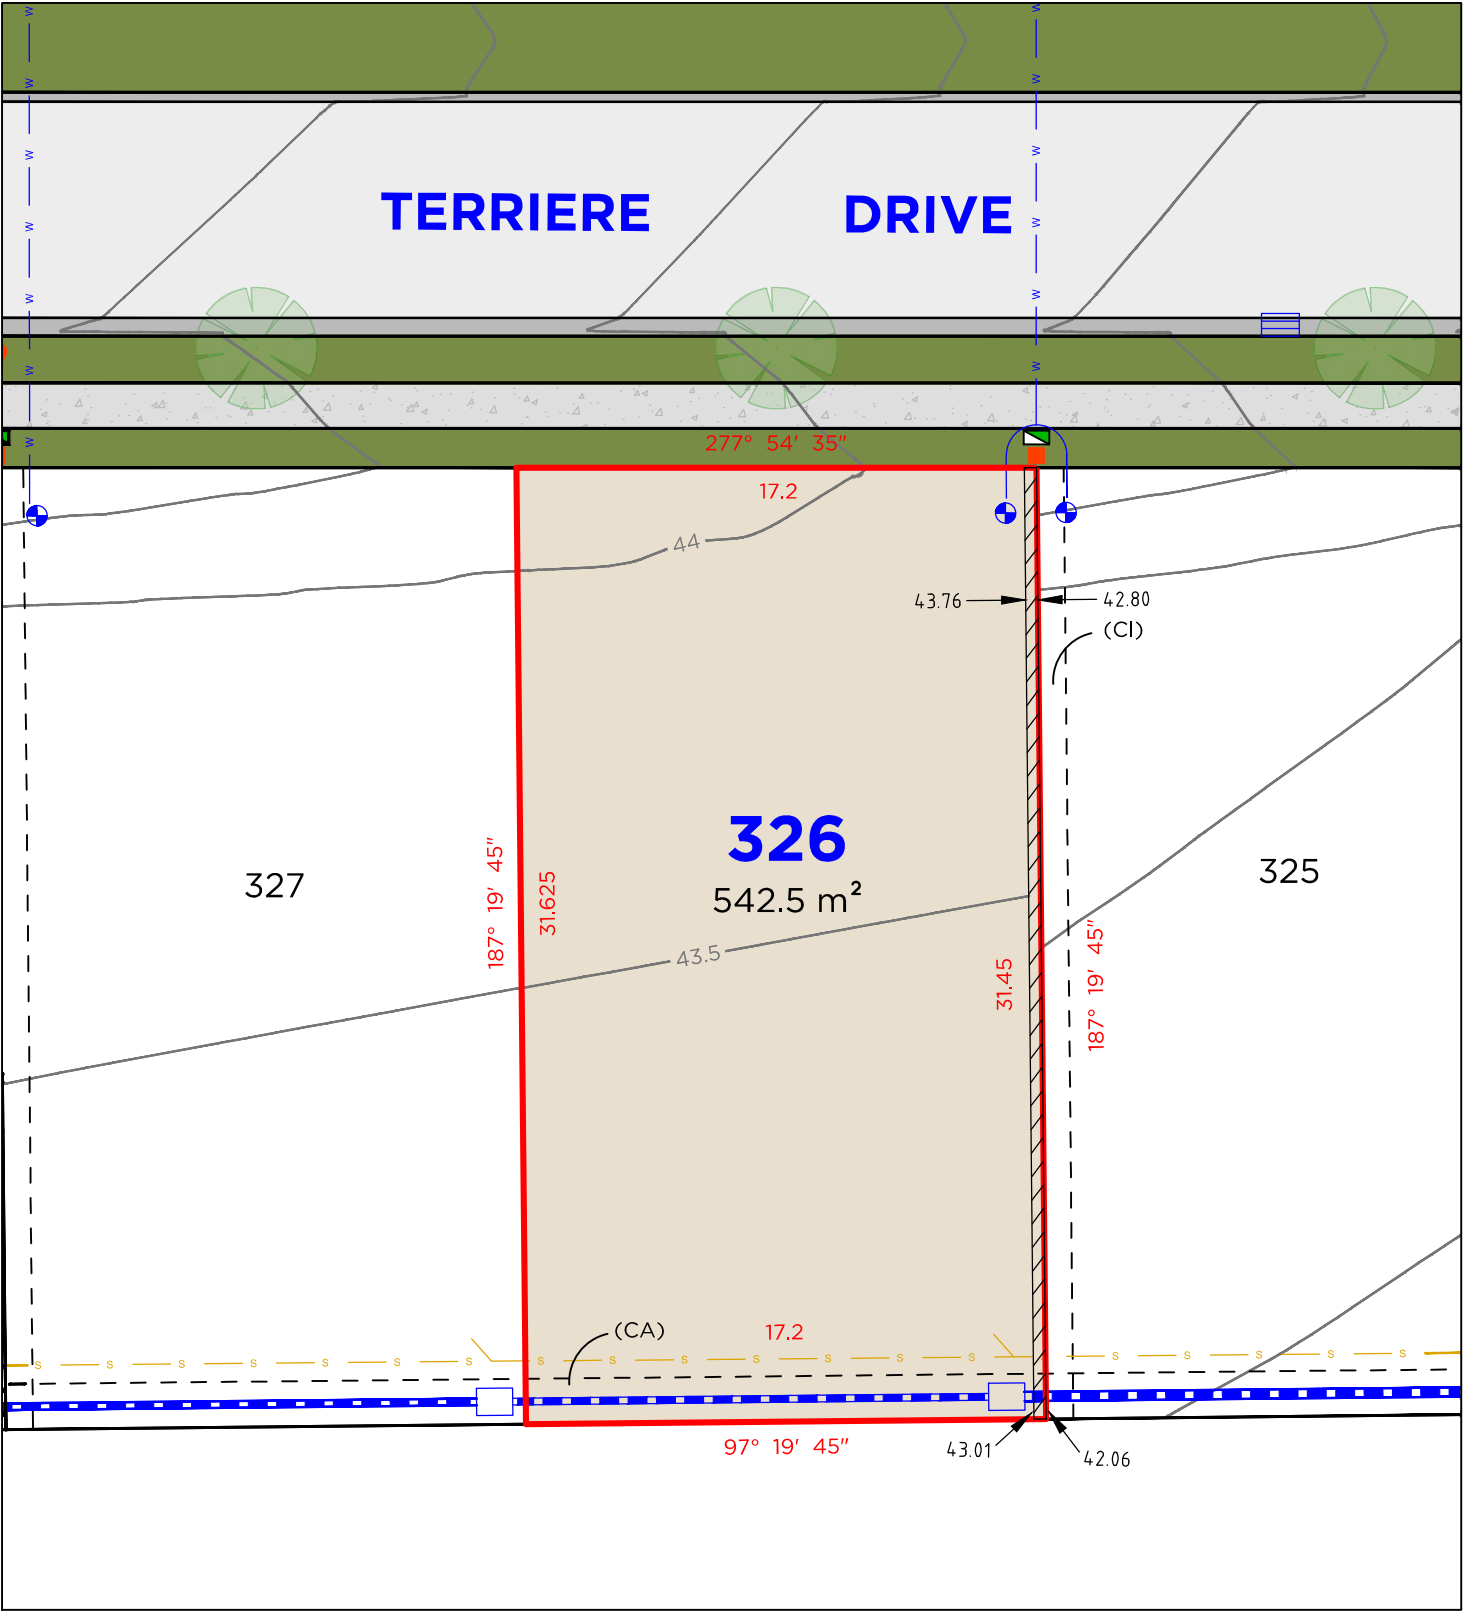

LEGEND

	BOUNDARY LINE		TELSTRA PIT
	ADJACENT BOUNDARY		ELECTRICAL PILLAR
	EASEMENT		SEWER MAN HOLE
	SEWER		WATER METER
	WATERMAIN		DRAINAGE PIT
	STORMWATER		KERB INLET PIT
	RETAINING WALL		


EASEMENTS

- (CA) EASEMENT TO DRAIN WATER 1.5 WIDE
(CI) EASEMENT FOR SUPPORT 0.9 WIDE

DISCLAIMER

1. THIS PLAN HAS BEEN COMPILED FROM DESIGN PLANS AT THE SCALE/S STATED. IT IS RECOMMENDED THAT A SURVEY IS UNDERTAKEN PRIOR TO THE PREPARATION OF CONSTRUCTION DRAWINGS. THE PLAN IS SUITABLE FOR DESIGN ONLY & MAY NOT BE SUITABLE FOR ANY OTHER PURPOSE OR FOR USE AT ANY OTHER SCALES/S.
2. THE BOUNDARIES & SERVICES SHOWN ARE APPROXIMATE ONLY. FURTHER SURVEY WILL BE REQUIRED IF CONSTRUCTION IS TO TAKE PLACE ON OR ADJACENT TO THE BOUNDARIES.

LOT 327

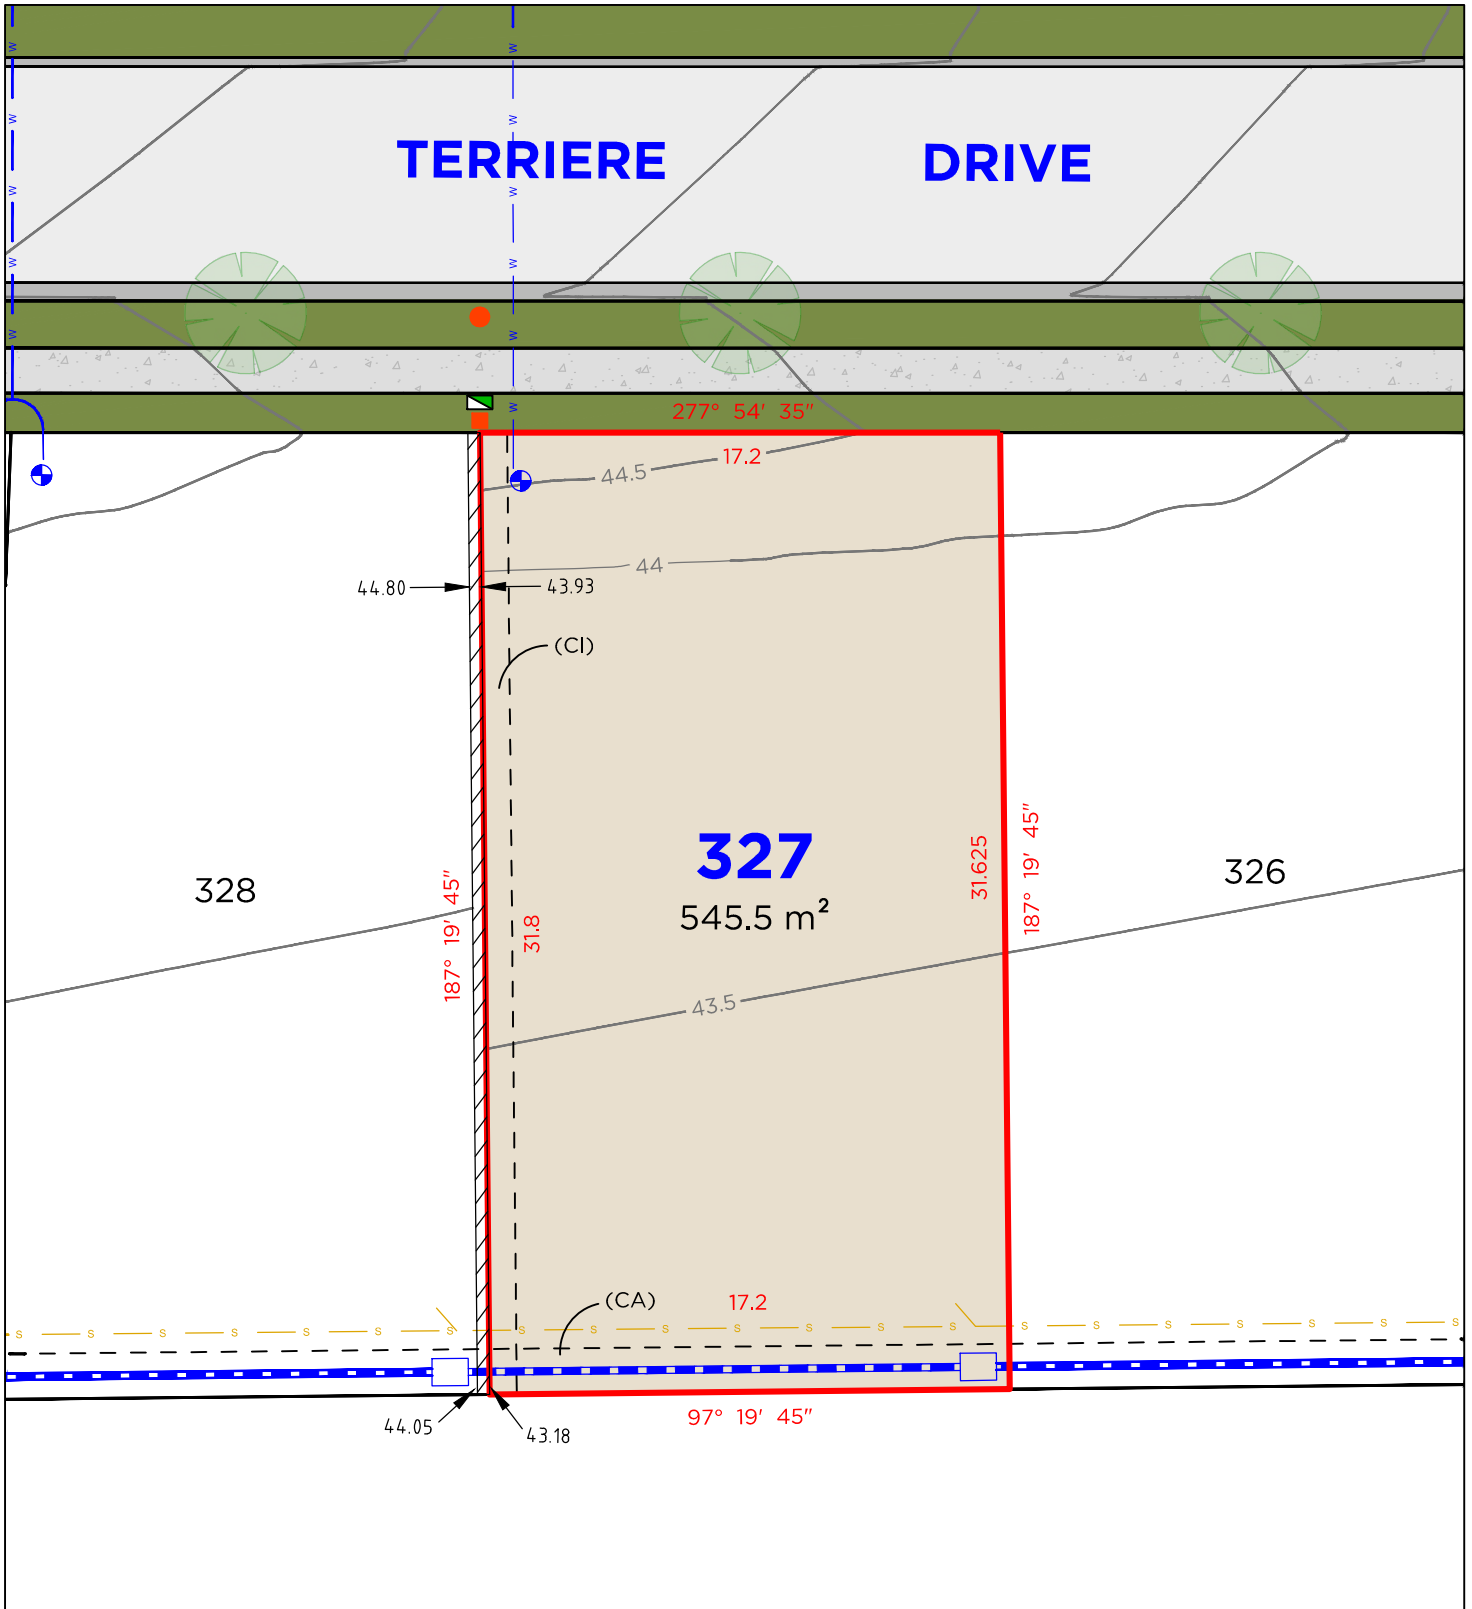

LEGEND

	BOUNDARY LINE		TELSTRA PIT
	ADJACENT BOUNDARY		ELECTRICAL PILLAR
	EASEMENT		LIGHT POLE
	SEWER		SEWER MAN HOLE
	WATERMAIN		WATER METER
	STORMWATER		DRAINAGE PIT
	RETAINING WALL		KERB INLET PIT

EASEMENTS

- (CA) EASEMENT TO DRAIN WATER 1.5 WIDE
(CI) EASEMENT FOR SUPPORT 0.9 WIDE

DISCLAIMER

1. THIS PLAN HAS BEEN COMPILED FROM DESIGN PLANS AT THE SCALE/S STATED. IT IS RECOMMENDED THAT A SURVEY IS UNDERTAKEN PRIOR TO THE PREPARATION OF CONSTRUCTION DRAWINGS. THE PLAN IS SUITABLE FOR DESIGN ONLY & MAY NOT BE SUITABLE FOR ANY OTHER PURPOSE OR FOR USE AT ANY OTHER SCALES/S.
2. THE BOUNDARIES & SERVICES SHOWN ARE APPROXIMATE ONLY. FURTHER SURVEY WILL BE REQUIRED IF CONSTRUCTION IS TO TAKE PLACE ON OR ADJACENT TO THE BOUNDARIES.

DELFS LASCELLES
CONSULTING SURVEYORS

